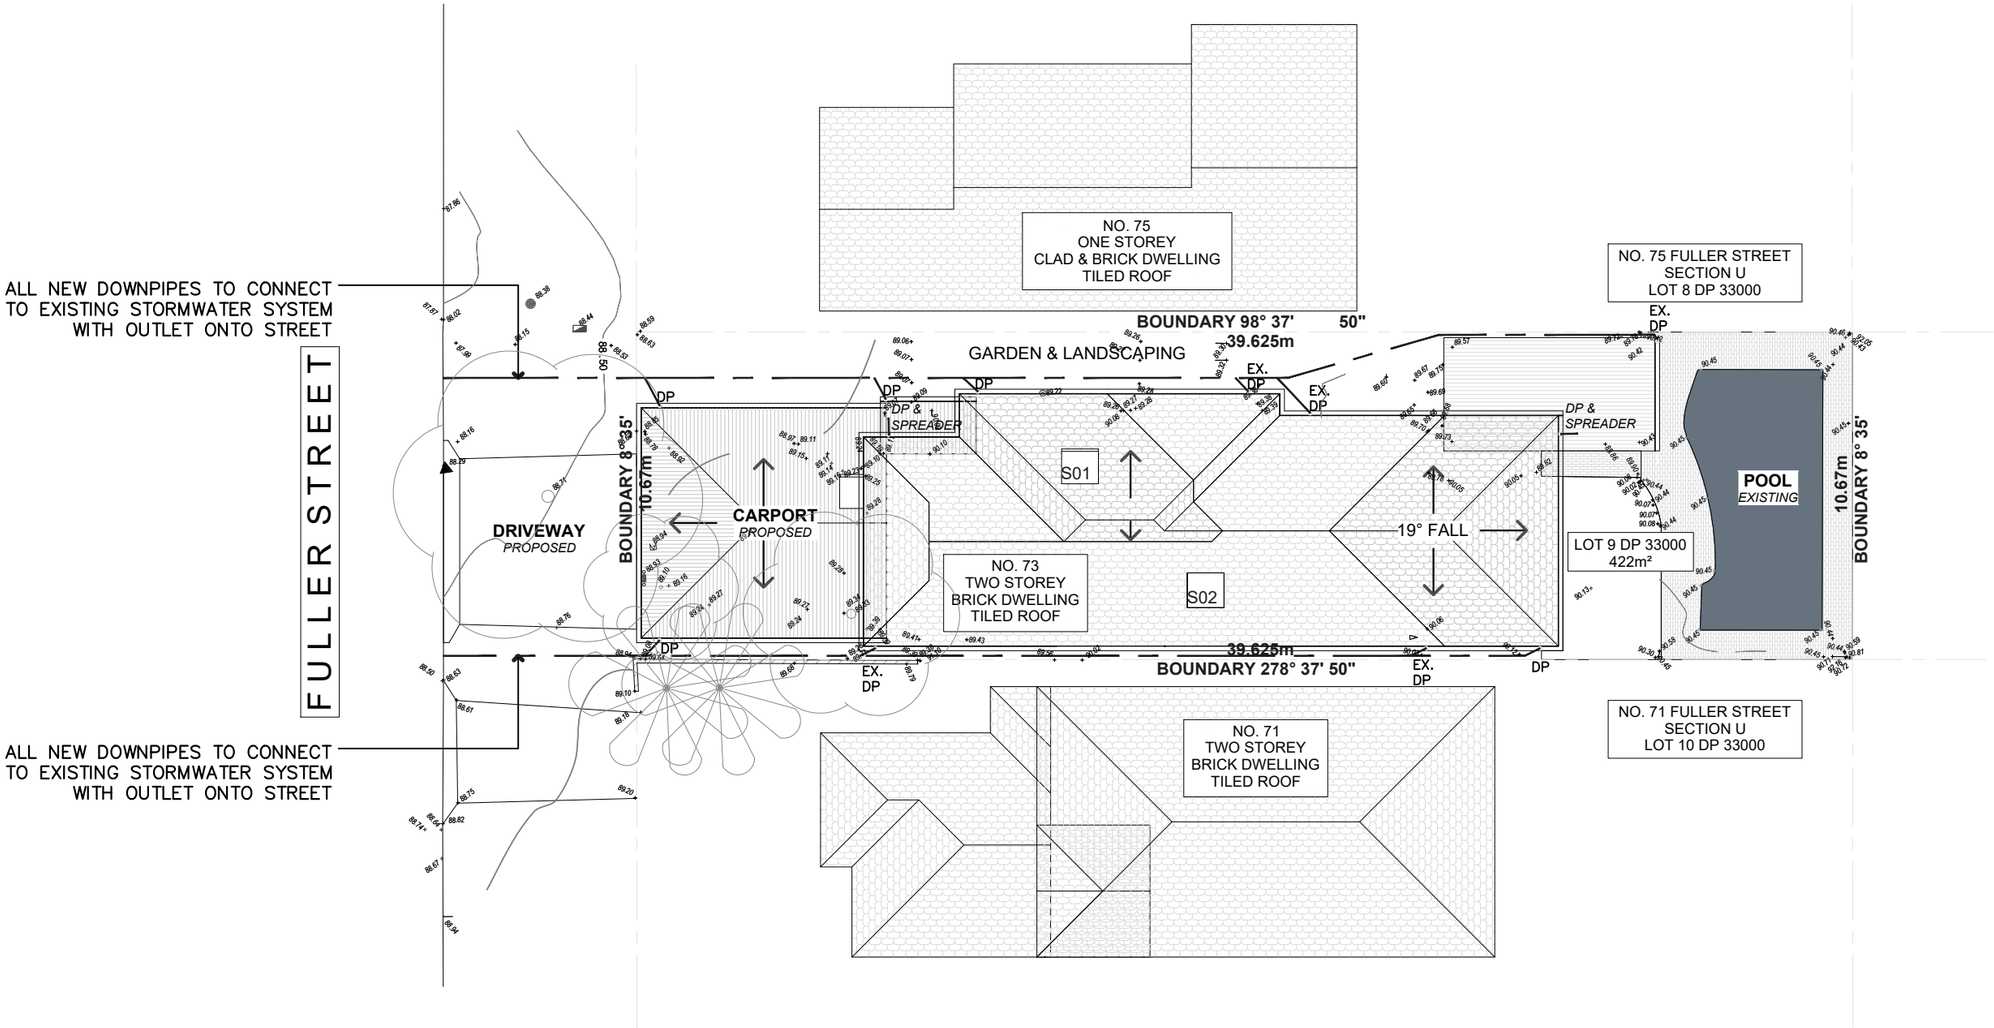

ALL PIPES TO BE 100mm DIA. LAID AT 1% MIN. FALL

PROPOSED STORMWATER MANAGEMENT & DRAINAGE CONCEPT PLAN

1:200@A3

73 FULLER STREET, COLLAROY PLATEAU, NSW 2097

ALTERATIONS AND ADDITIONS TO AN EXISTING DWELLING

FOR KAREN & ANTHONY PELLICANO

PelEng
CONSULTING ENGINEERS
Structural & Civil Engineers

Web: www.peleng.com.au
Mobile: 0418 264 265
E-mail: engineers@peleng.com.au

Revisions		
A	16/10/20	DEVELOPMENT APPLICATION