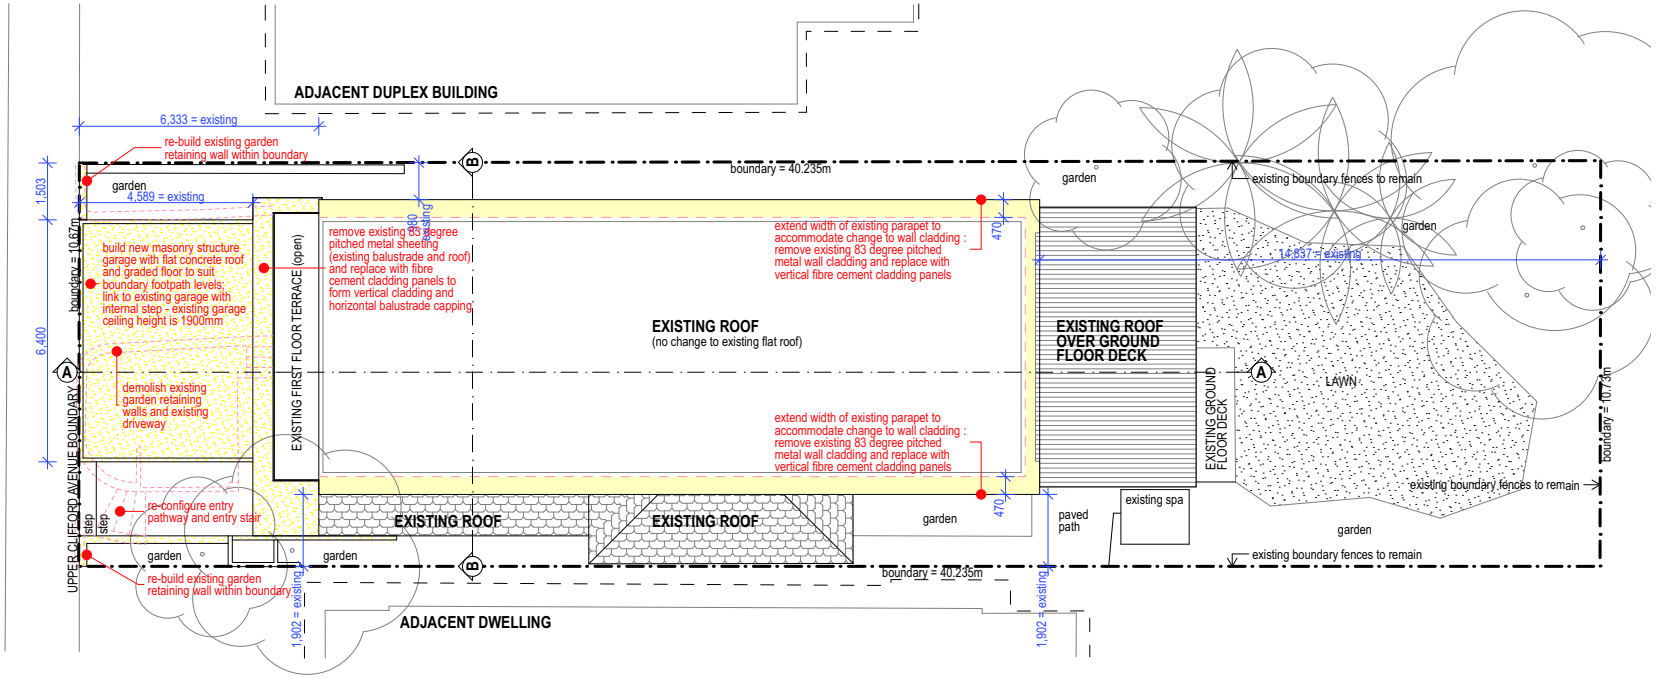

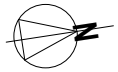

LEGEND :

- New walls
- New floor area
- Existing walls
- Walls to be demolished

NOTIFICATION DRAWINGS : SITE PLAN

PROPOSED ALTERATIONS AND ADDITIONS TO EXISTING DWELLING AT 42 UPPER CLIFFORD AVENUE, FAIRLIGHT

Stewart DESIGN STUDIO 1 LAKESIDE ROAD, NARRABEEN, NSW, 2101 • TELEPHONE 02 99849836 or 0403069606 • EMAIL jsa@bigpond.net.au

Scale: 1:200	Drawing No: 1901/ DA2001	Plot Date: 23/6/20

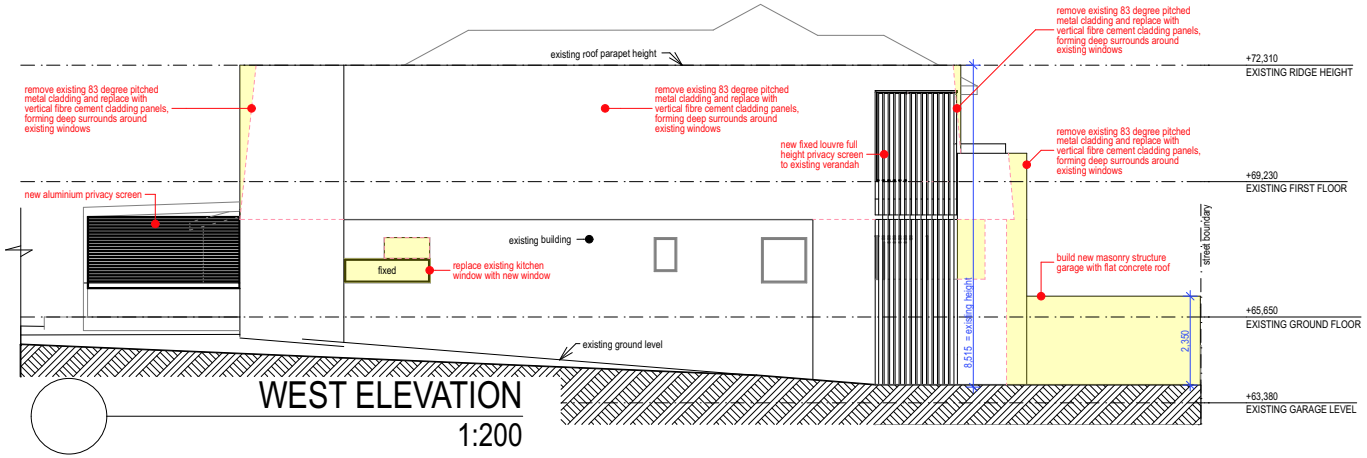

WEST ELEVATION
1:200

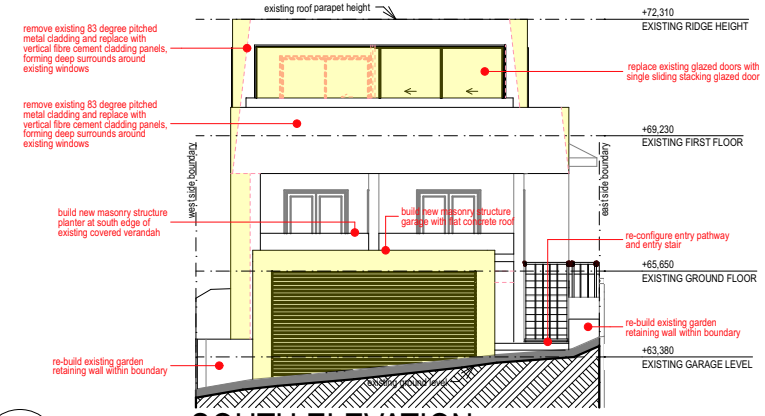

SOUTH ELEVATION
1:200

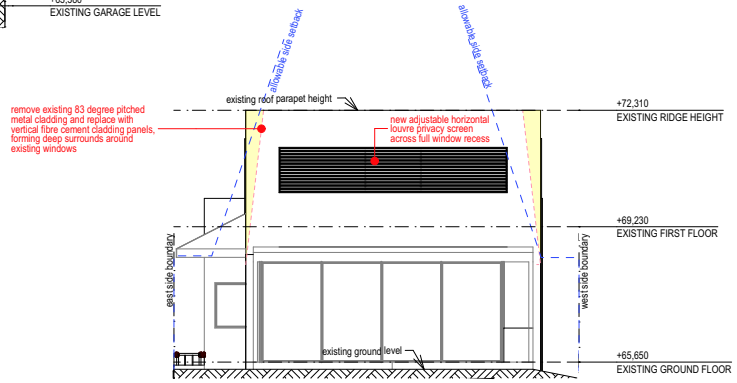

NORTH ELEVATION
1:200

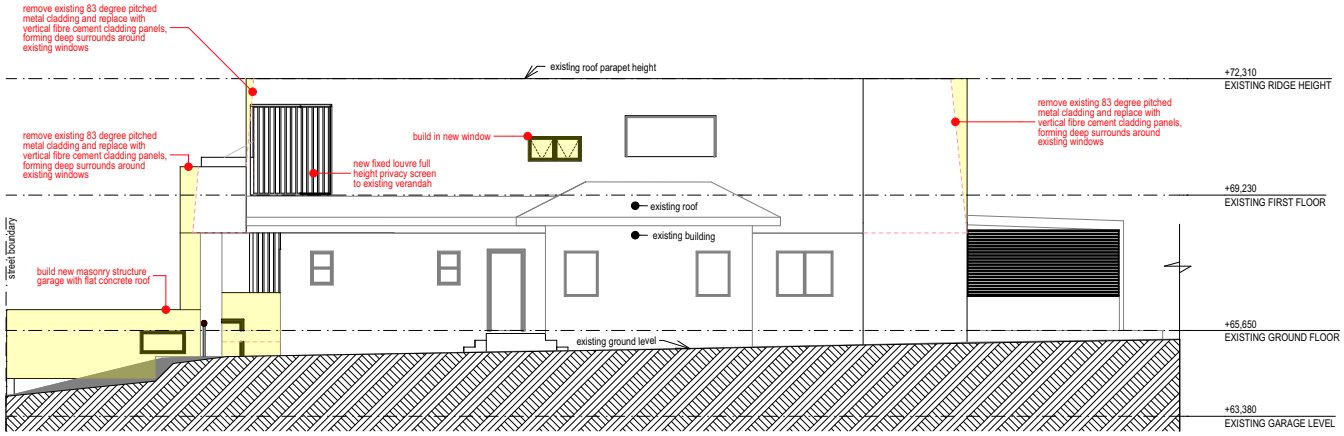

EAST ELEVATION
1:200

NOTIFICATION DRAWINGS : ELEVATIONS

PROPOSED ALTERATIONS AND ADDITIONS TO EXISTING DWELLING AT 42 UPPER CLIFFORD AVENUE, FAIRLIGHT

Stewart DESIGN STUDIO 1 LAKESIDE ROAD, NARRABEEN, NSW, 2101 • TELEPHONE 02 99849836 or 0403069606 • EMAIL jsa@bigpond.net.au

Scale: 1:200	Drawing No: 1901/ DA2002	Plot Date: 23/6/20