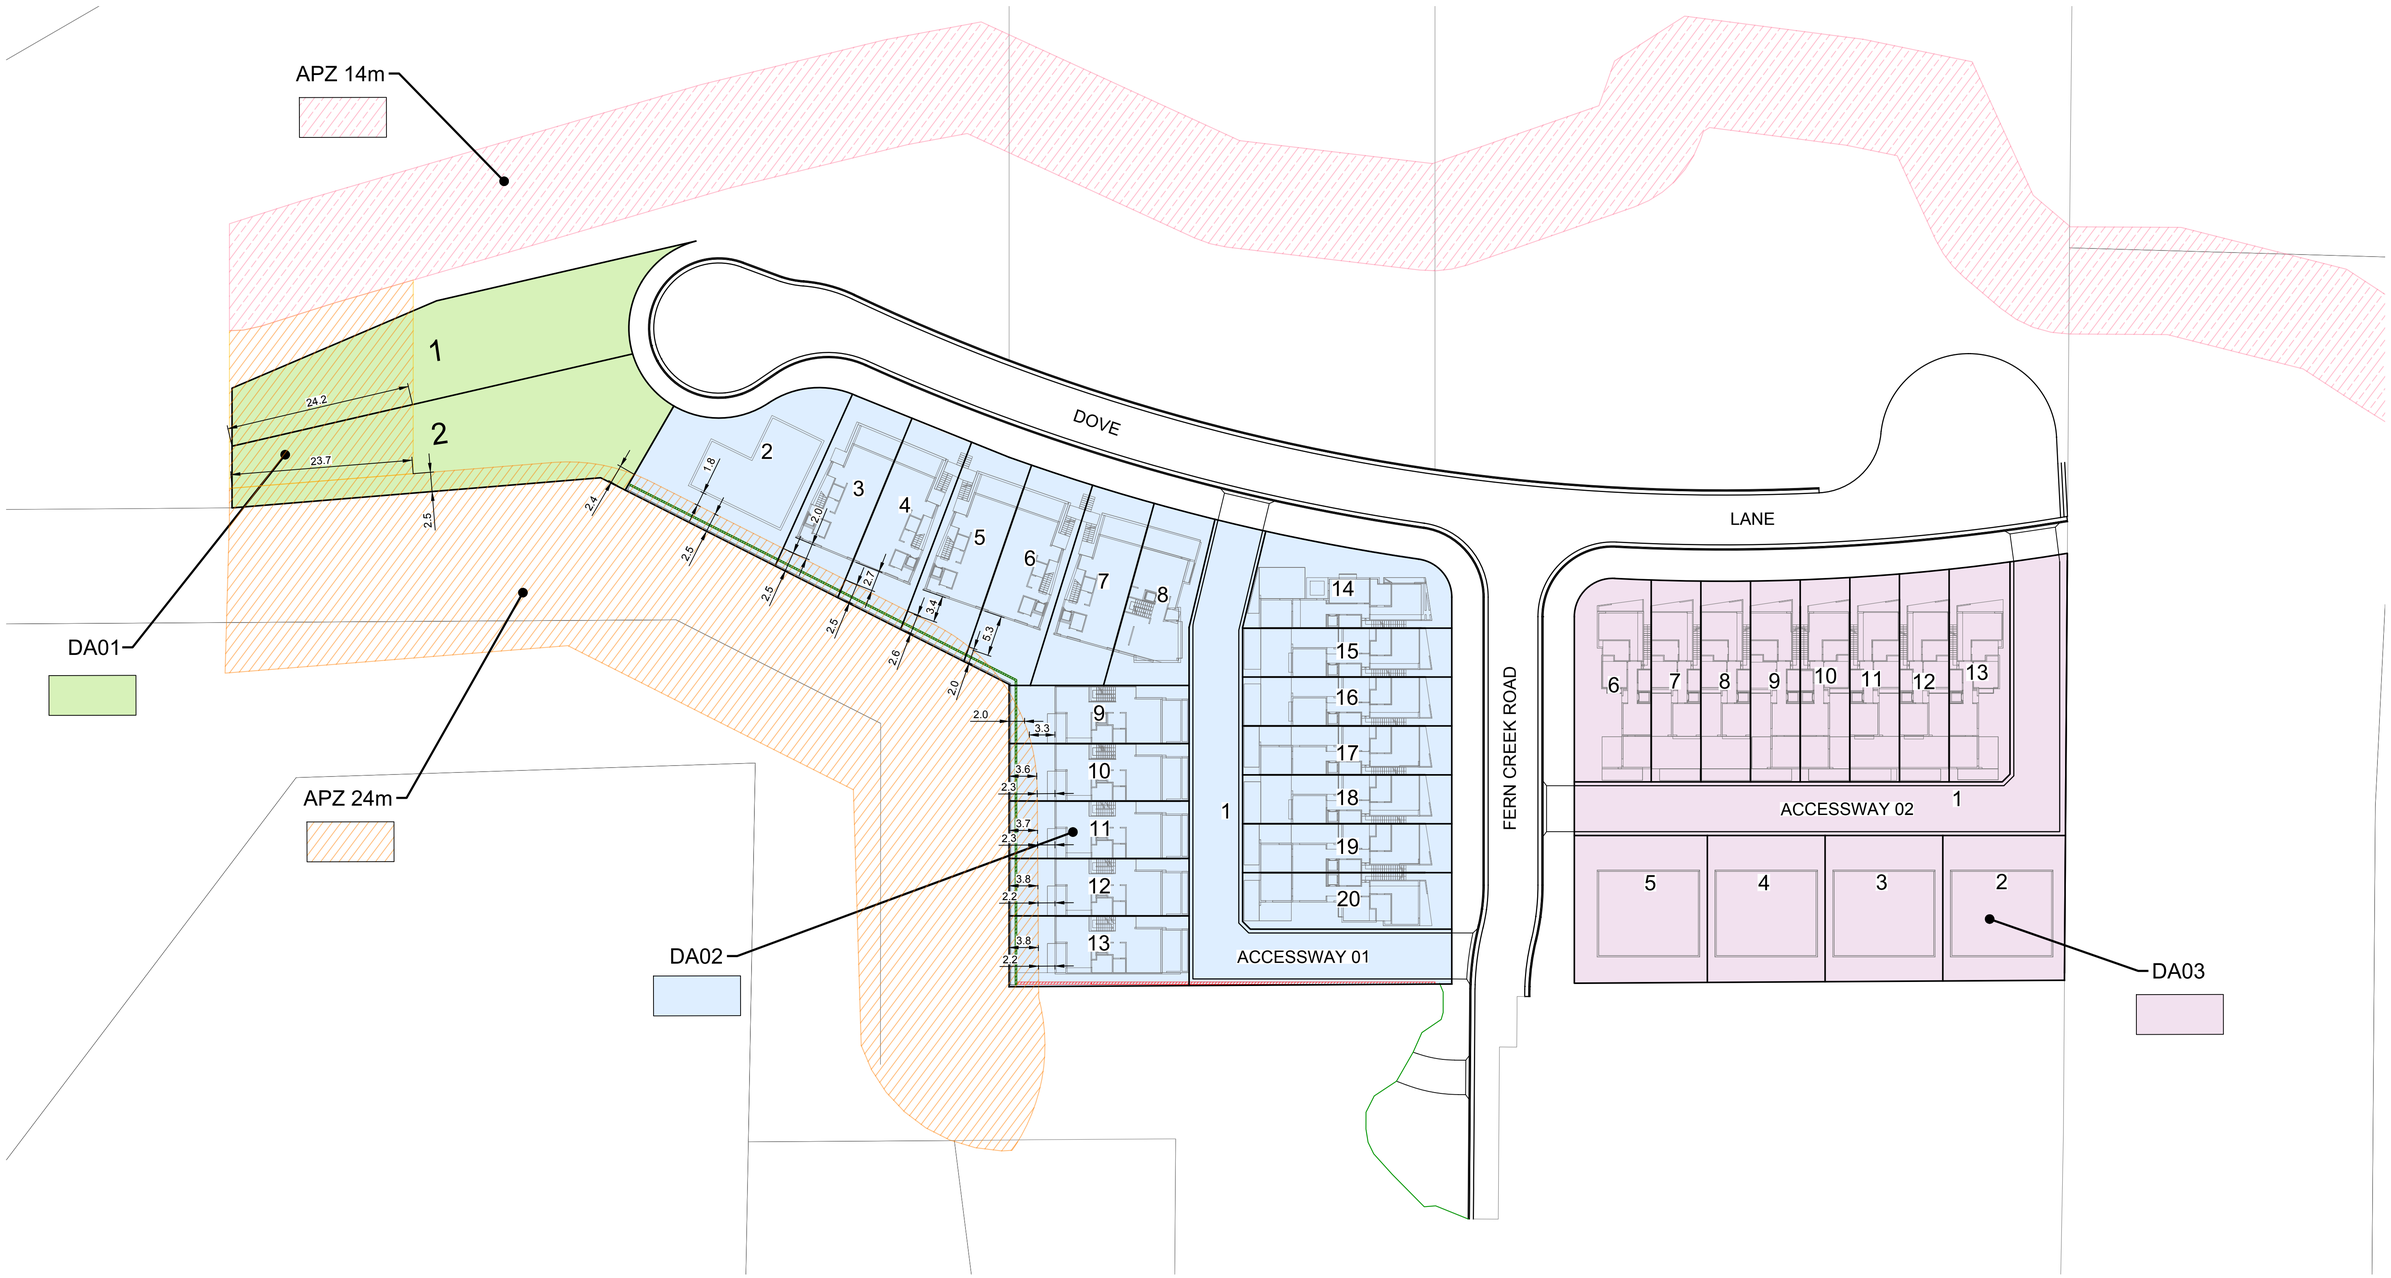

PLAN

SCALE 1:400

REV.	DATE	AMENDMENT DESCRIPTION	DES.	DRN.
A	30.07.21	ISSUED FOR INFORMATION		

Authorised for issue by:

Signature:

Principal:

L.G.A. COUNCIL

Scale: AS SHOWN

Datum: AHD

Project:

CRAIG & RHODES
TAKE THE LEAD

ABN 77 050 209 991 ACN 050 209 991
Suite 7.01, Level 7, 3 Rider Boulevard,
Rhodes, NSW, 2138
PO Box 3220, Rhodes NSW 2138
Tel. 9869-1855
reception@crhodes.com.au
www.craigandrhodes.com.au
© Craig & Rhodes Pty Ltd

Drawing Title

C&R Ref. 251-20

Drawing Ref. 251-20-SK-0009

Revision A

CAD REF: Z:\251-20\SCHEMES\DRAWINGS\DWG\251-20-SK-0009.DWG A # # # # DATE PRINTED: 30/07/2021 3:41:07 PM