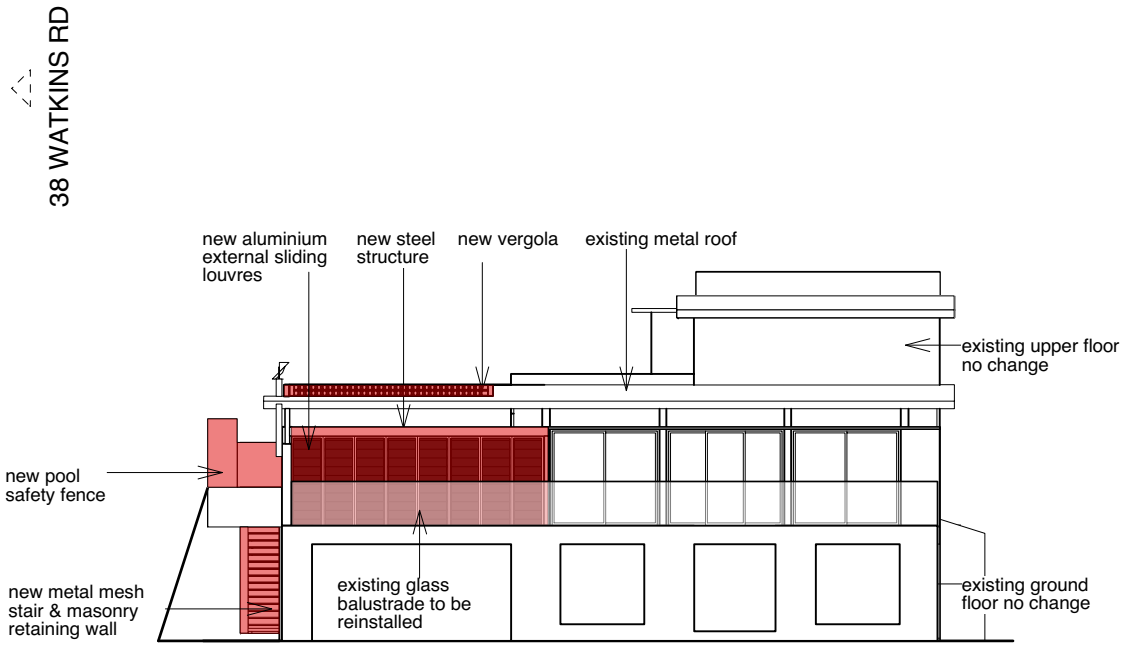

2 Proposed Elevation West (front)
Scale: 1:200

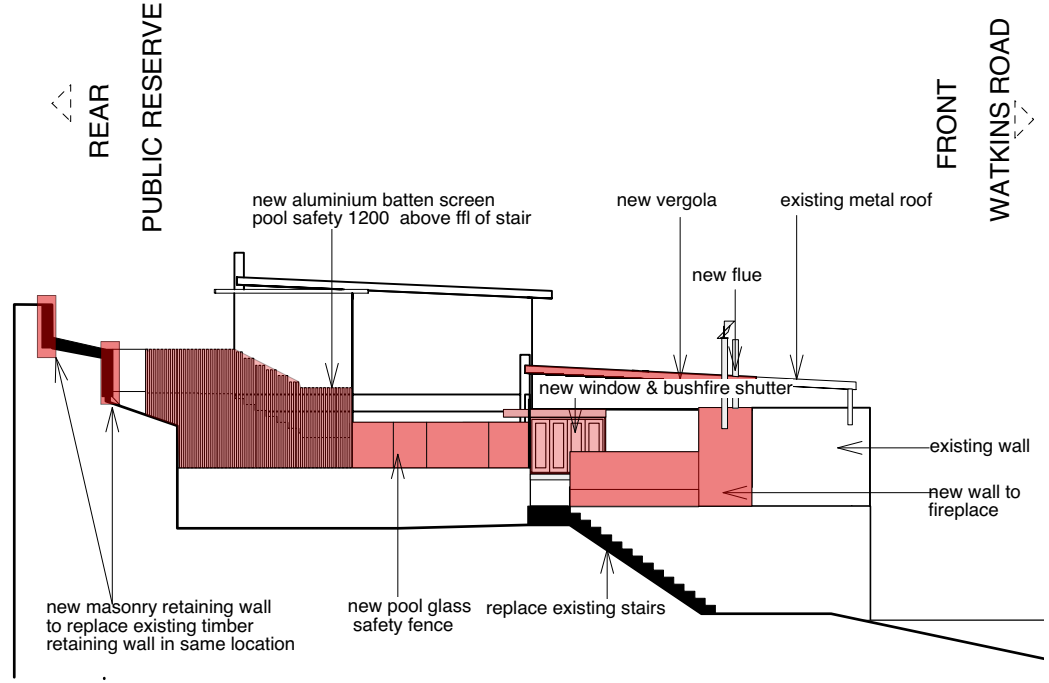

3 NORTH ELEVATION (SIDE)
Scale: 1:200

new work shown in red

MICHELLE WALKER ARCHITECTS
RESIDENTIAL ARCHITECTURE | INTERIORS | OPEN SPACES

address 67a wanganella st balgowlah nsw
mobile 0421 088 110
email michelle@mwarchitects.net.au
web www.mwarchitects.net.au
reg nominated architect # 6530

NOTIFICATION PLAN

ALTERATIONS & ADDITIONS

36 WATKINS ROAD, AVALON BEACH 2107, LOT 31 DP 21756

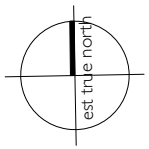

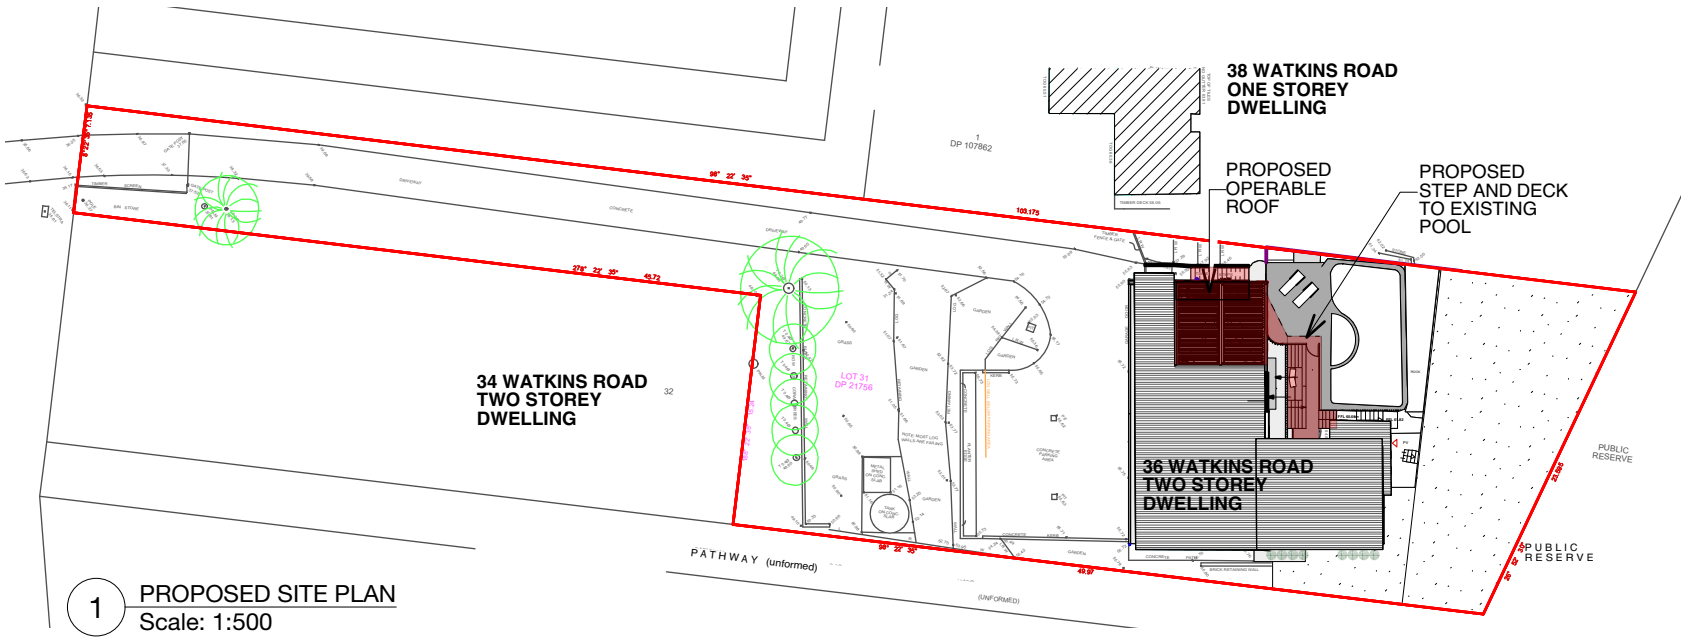

1 PROPOSED SITE PLAN
Scale: 1:500