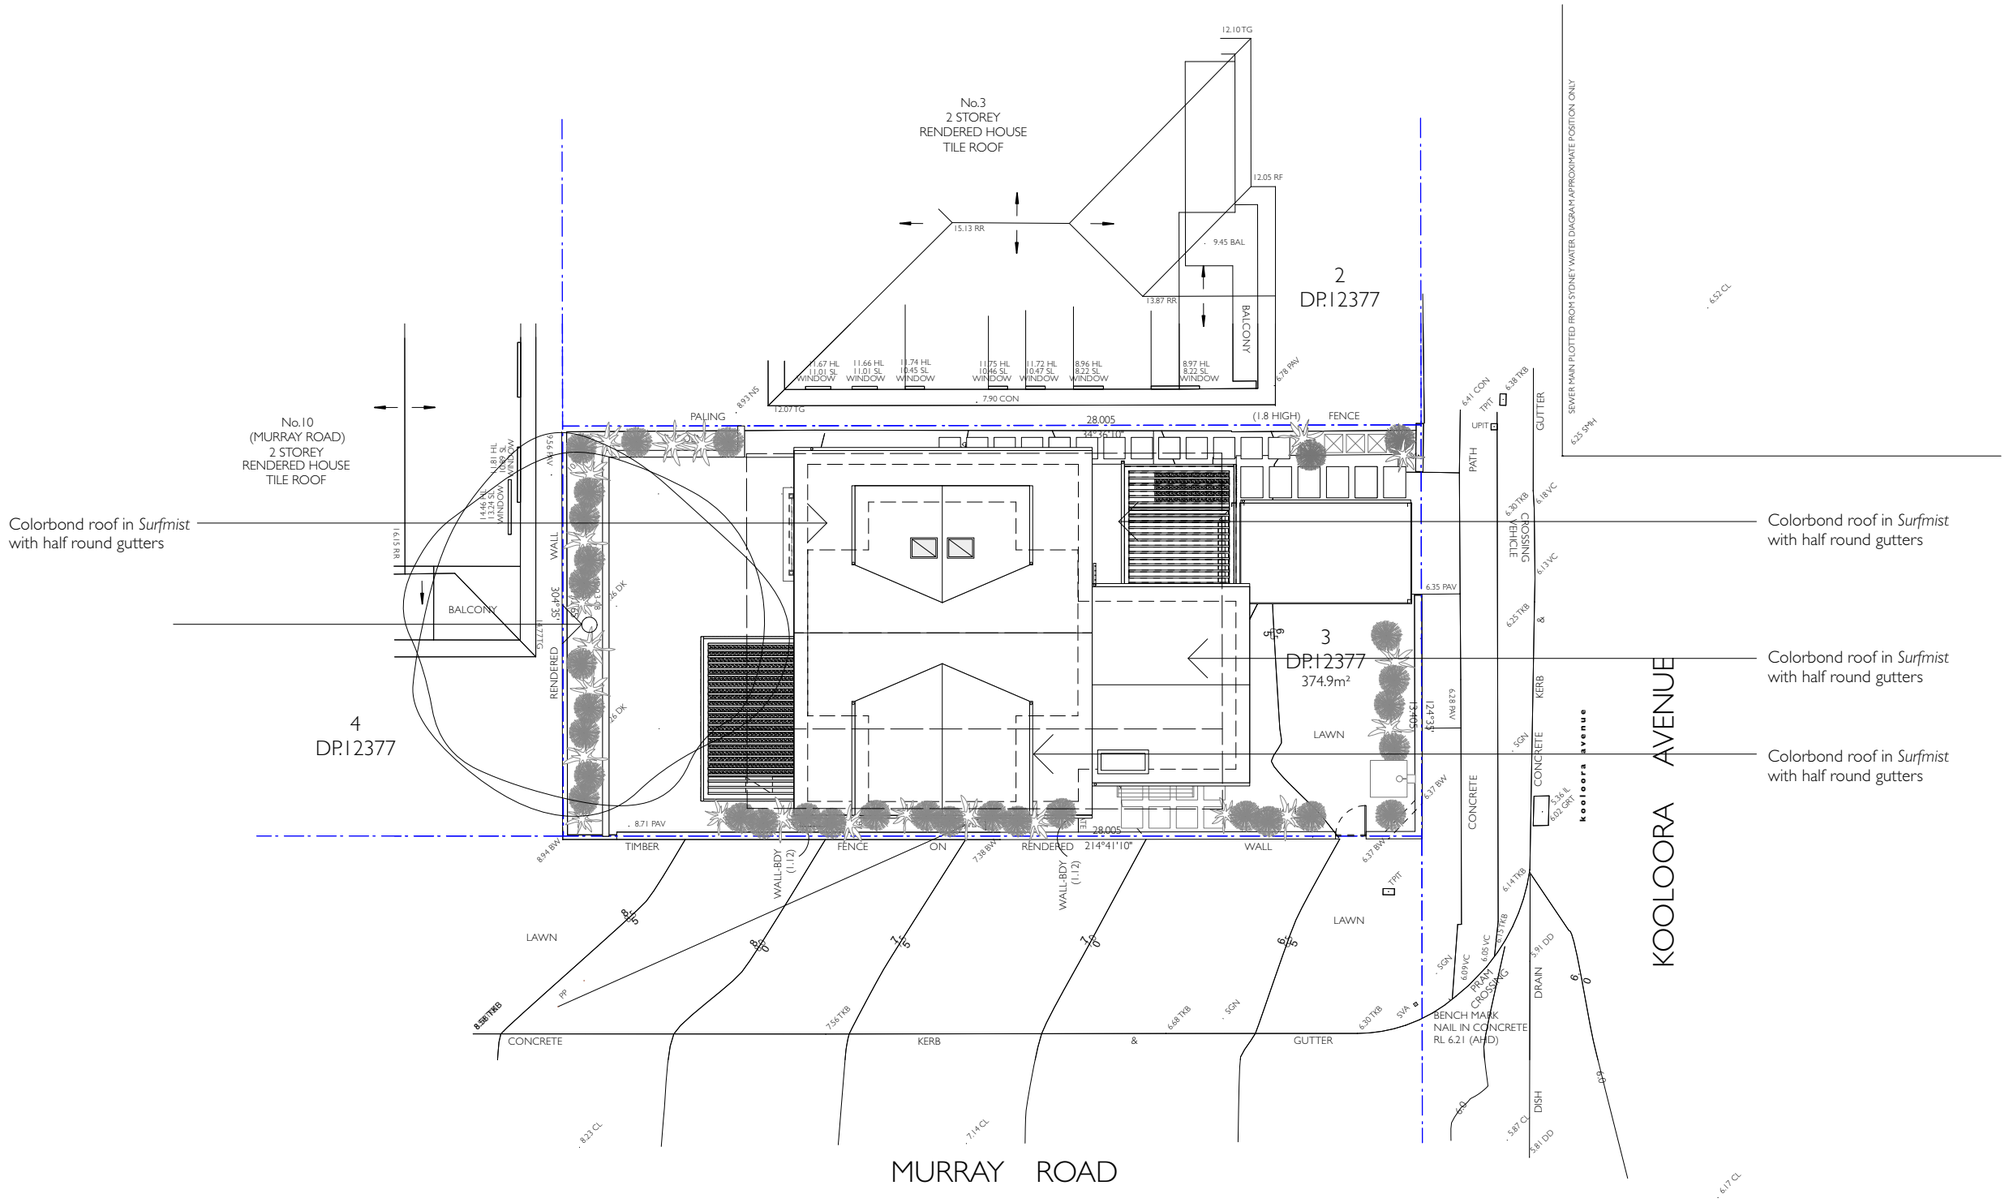

rachel hudson ***architect***

www.rachelhudson.com.au
0410 323 564

Do not scale from drawings. Verify all dimensions and levels on site.
Rachel Hudson is the owner of the copyright subsisting in these drawings and specifications.
They must not be used, reproduced or copied in whole or part, nor may the information, ideas
and concepts therein contained be disclosed to any person without the prior written consent of
Rachel Hudson.

0 2m 4m 6m 8m

YEATES HOUSE

Michelle & Anthony Yeates
5 Kooloora Avenue
Freshwater
NSW 2096

DWG	**YH-04-DA**
DATE	01.11.24
ISSUE	Section 4:55
JOB #	199
SCALE	1:200 @ A3

SITE PLAN