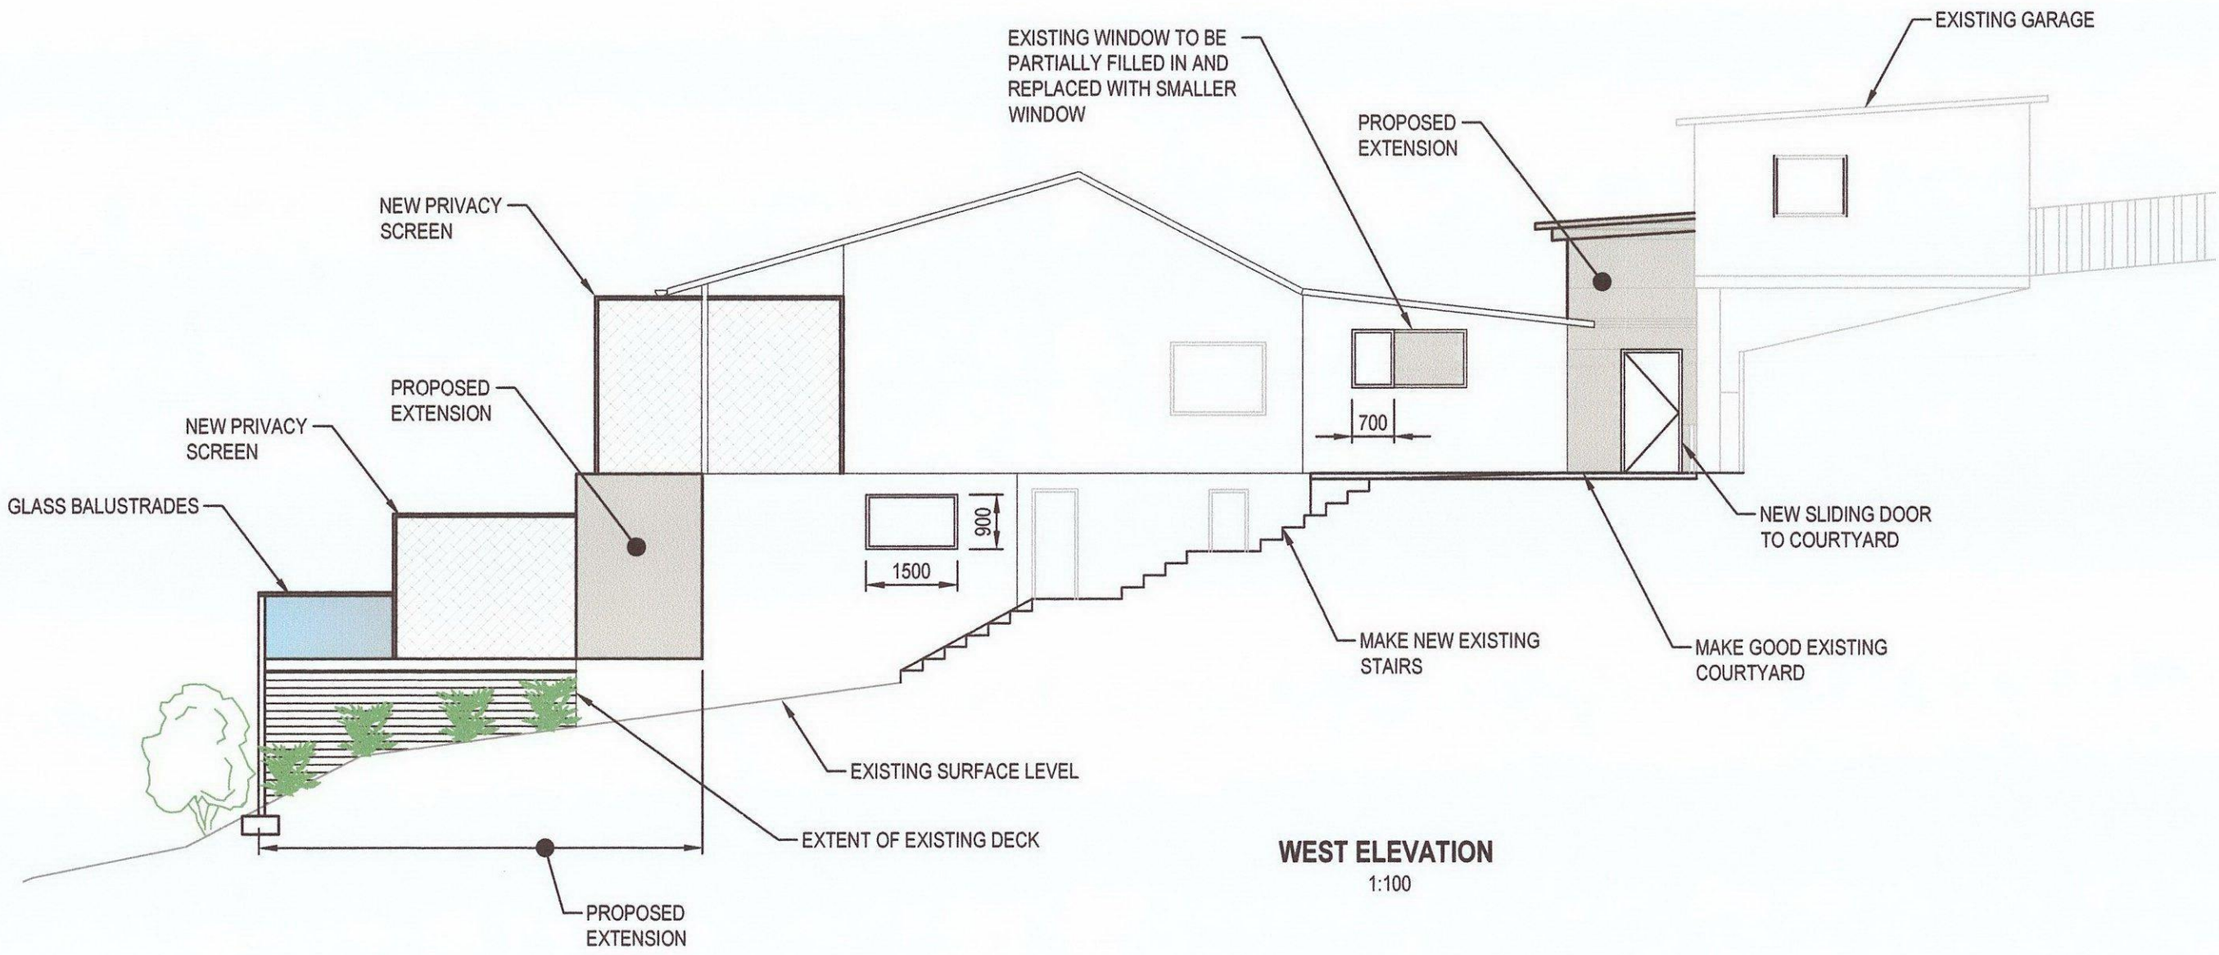

WEST ELEVATION
1:100

1 0 2 4m
SCALE 1:100

Plot Date: 14/6/2016 9:50:37 PM Office: AUDC1 Filename: C:\ASH\SMIT CONSTRUCTIONS\SMIT4-54 ATTUNGA RD NEWPORT\A07-AR.DWG

ALANNA SMIT STRUCTURAL INTERIORS
88 Irrubel Road Newport NSW 2106
+61 (0) 417 548 887
email@alannasmit.com.au
www.alannasmit.com.au

CLIENT
D.CLARE

REV	DATE	REVISION DETAILS	APPROVED
A	04.12.15	ISSUED FOR APPROVAL	
B	15.02.16	ISSUED FOR APPROVAL	
C	14.06.16	RE-ISSUED FOR APPROVAL	

SCALE: AS SHOWN SIZE: A3
DRAWN: ARTS
DESIGNED:
CHECKED:

PRELIMINARY
NOT FOR CONSTRUCTION
APPROVED
DATE

PROJECT
PROPOSED ALTERATIONS
54 ATTUNGA ROAD, NEWPORT

TITLE
SECTIONS & ELEVATIONS
SHEET 3

DRAWING No. PROJECT No. SMIT4 NUMBER A07 REV C