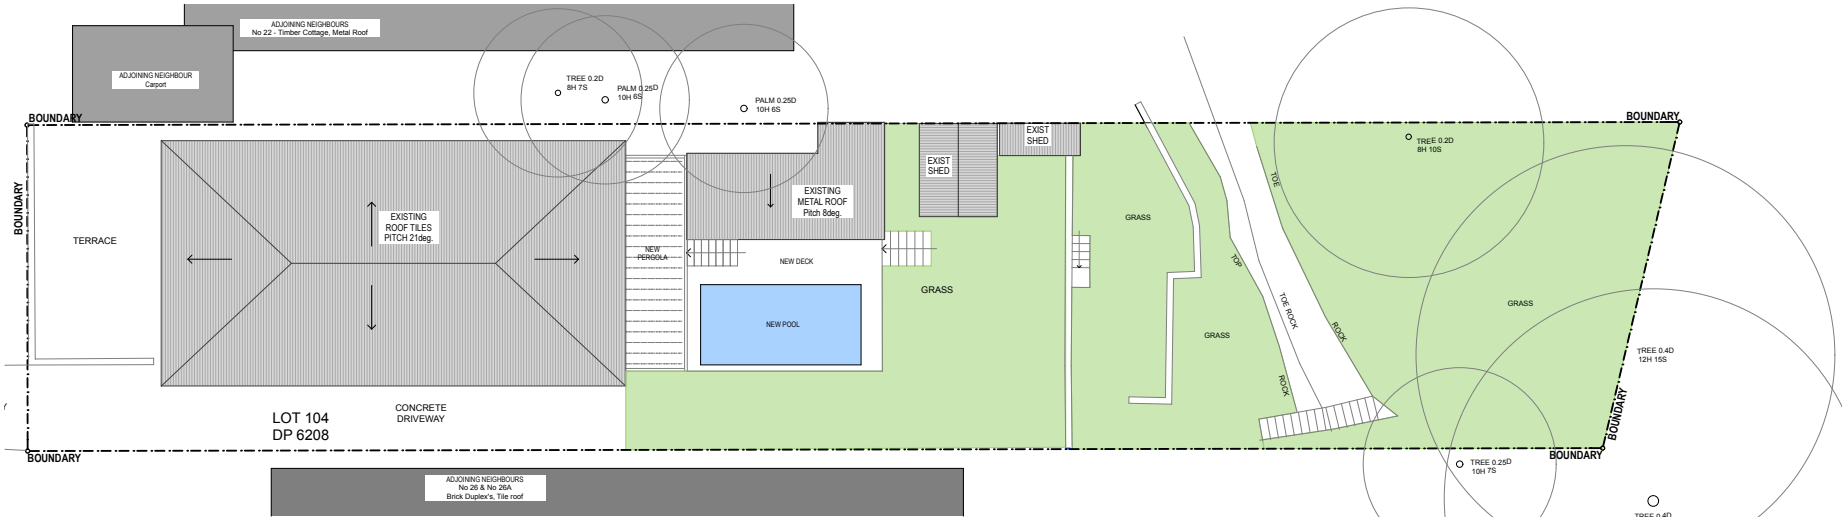

SITE PLAN 1:200

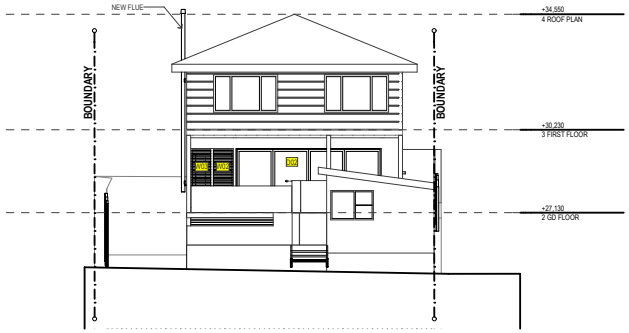

NORTH ELEVATION 1:200

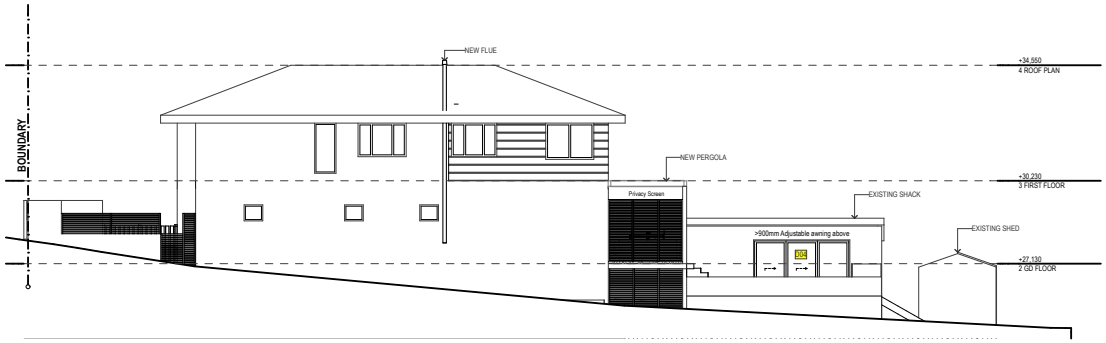

EAST ELEVATION

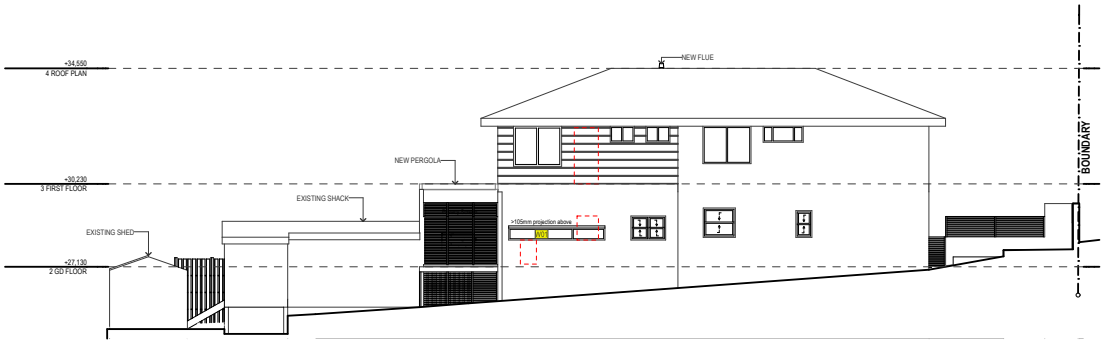

WEST ELEVATION 1:200

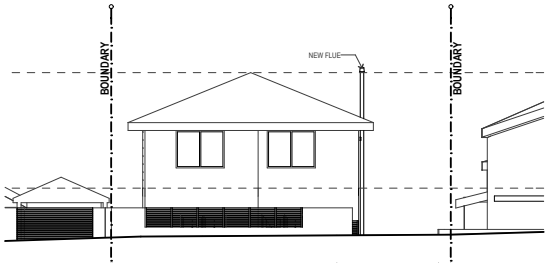

SOUTH ELEVATION - STREET 1:200

NOTES	PROJECT DETAILS		Plot Date:	Scale:
TRUE NORTH	**24 Kitchener Street** **BALGOWLAH 2093 NSW** LOT 104 DP: 6208		5/12/19	1:200 @ A3
			Drawing Title: NOTIFICATION	
	Package: DEVELOPMENT APPLICATION	Status: ISSUED	Drawing No.: **DA16**	Revision: