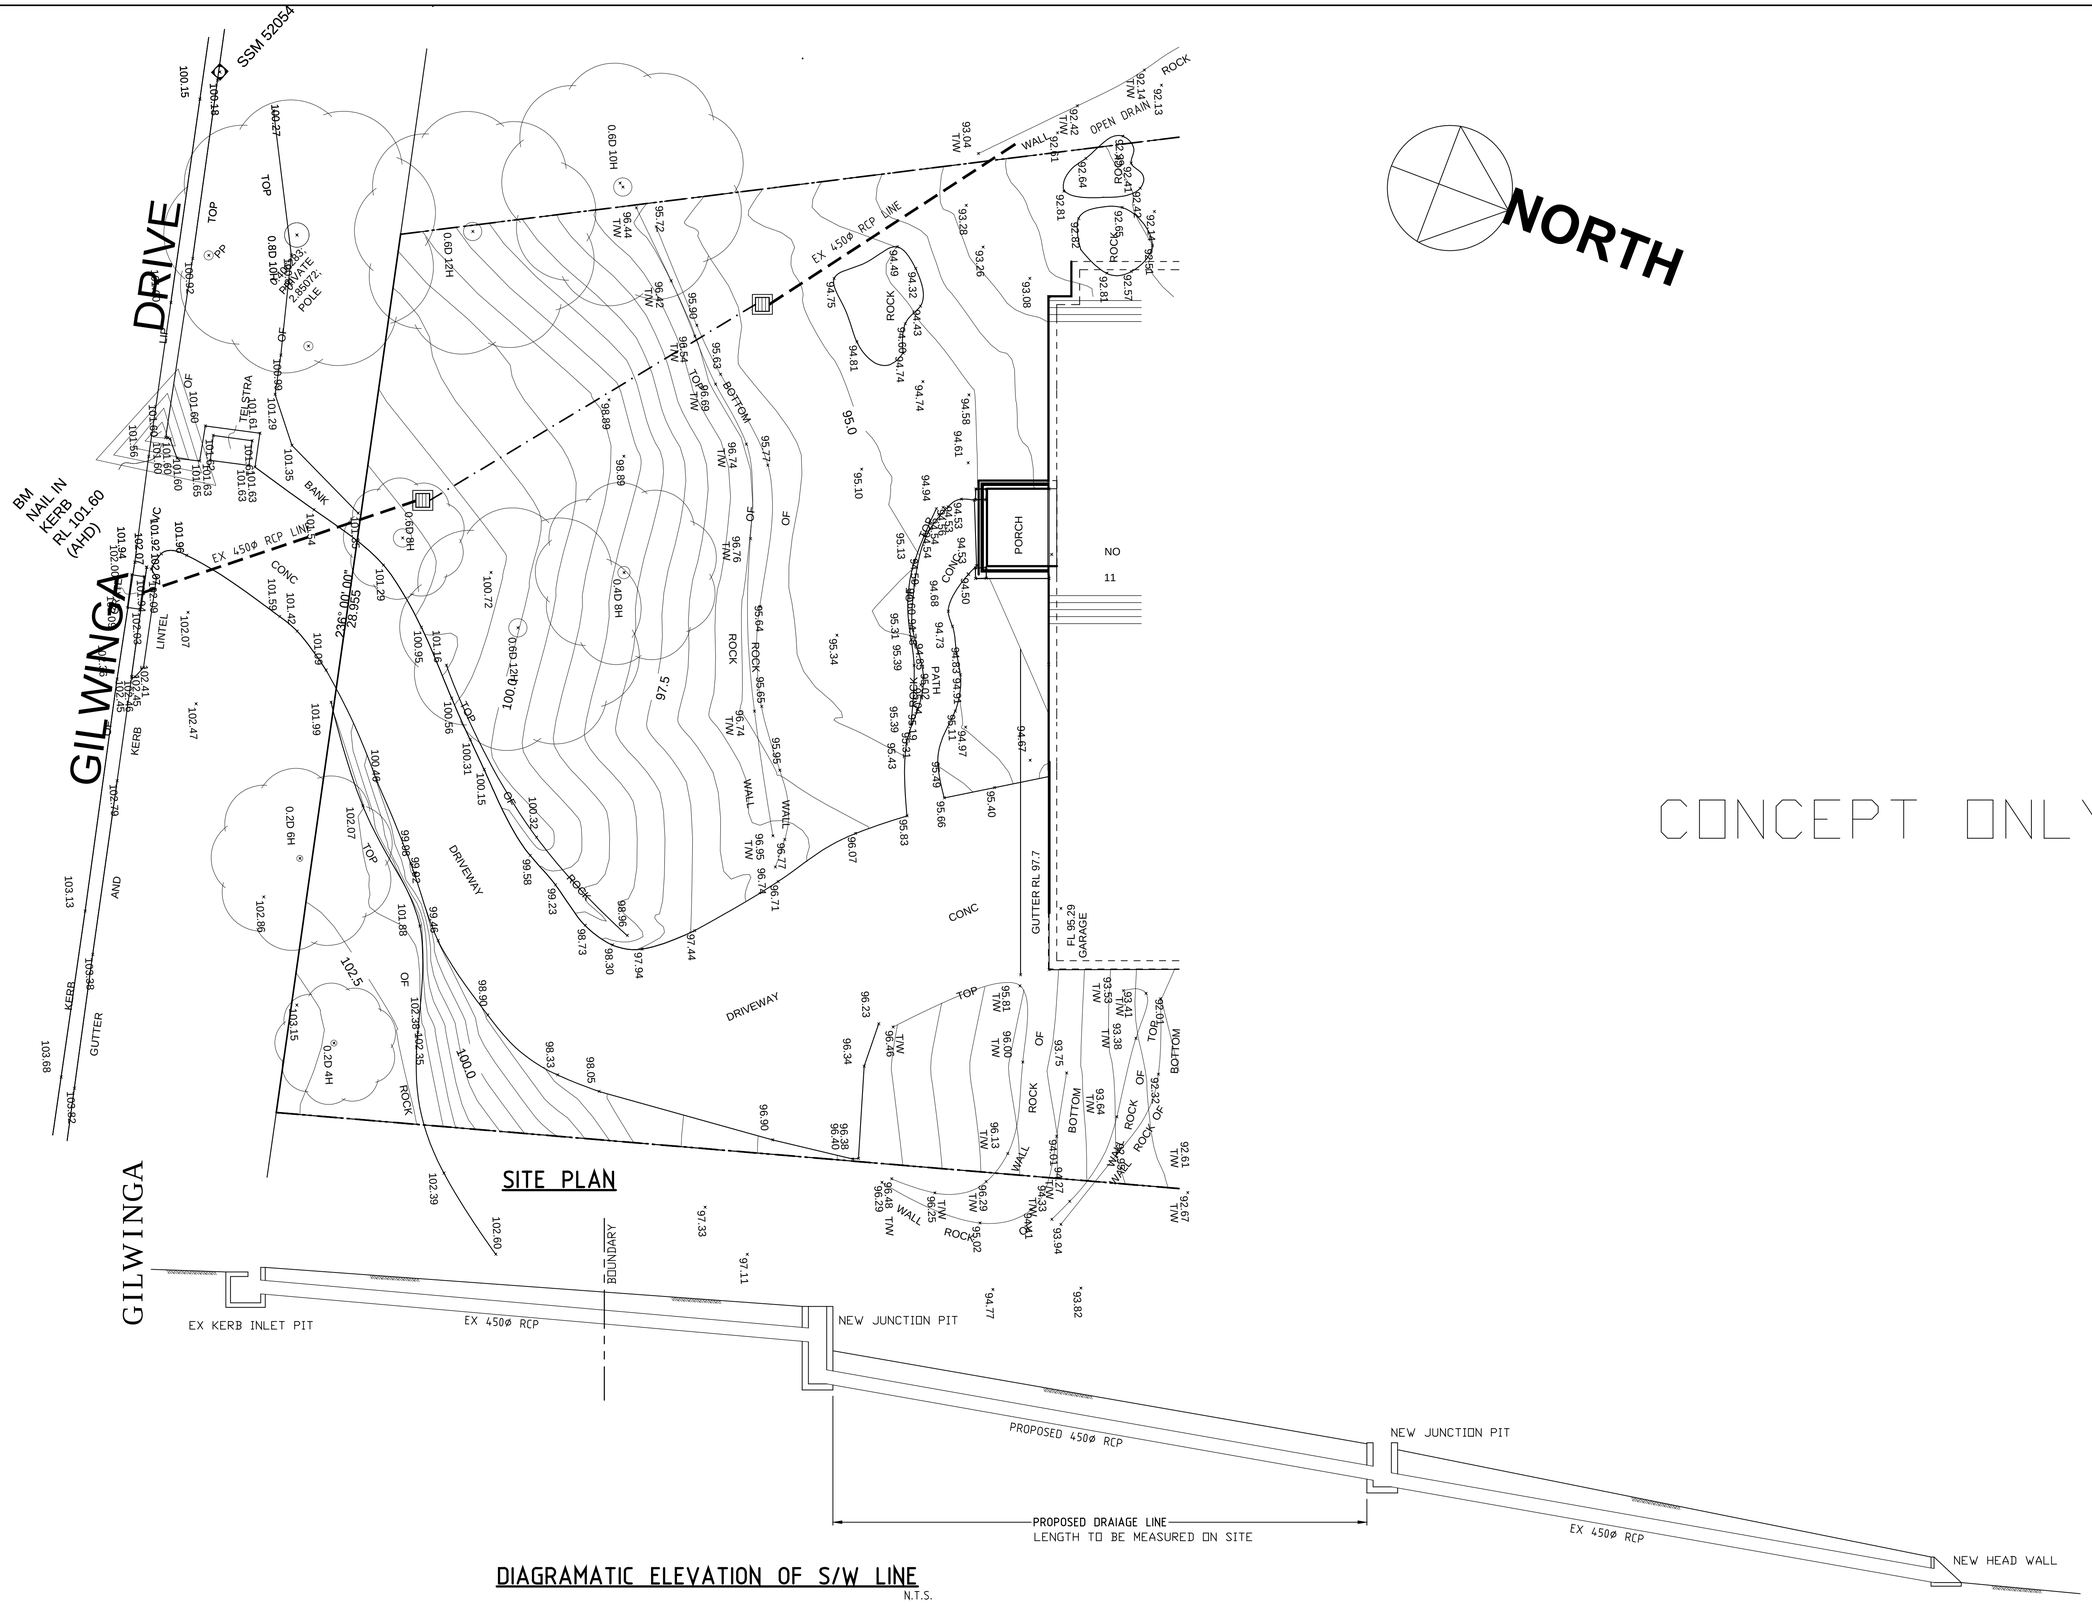

GLOBAL PROJECT ENGINEERS P/L	UNIT 24/105A VANESSA ST (P.O. BOX 648) KINGSGROVE NSW 2208 Telephone (02) 9502-4388 Facsimile (02) 9502-4988	A — M.H.	PROJECT: 11 GILWINGA DR BAYVIEW	CLIENT: AYSE ERINC	Designed by M.H. / Drawn by C.K. / Checked by M.HAWATT BE(Hons)MEngSc M.I.E.(AUST)	TITLE: STORMWTER STREET DRAINAGE CONCEPT PLAN	Scale 1:100 / Drawing No. 6431 SK1 / Rev. / Date 31.01.2021 / No. in se 1
		No. Date Revision By					