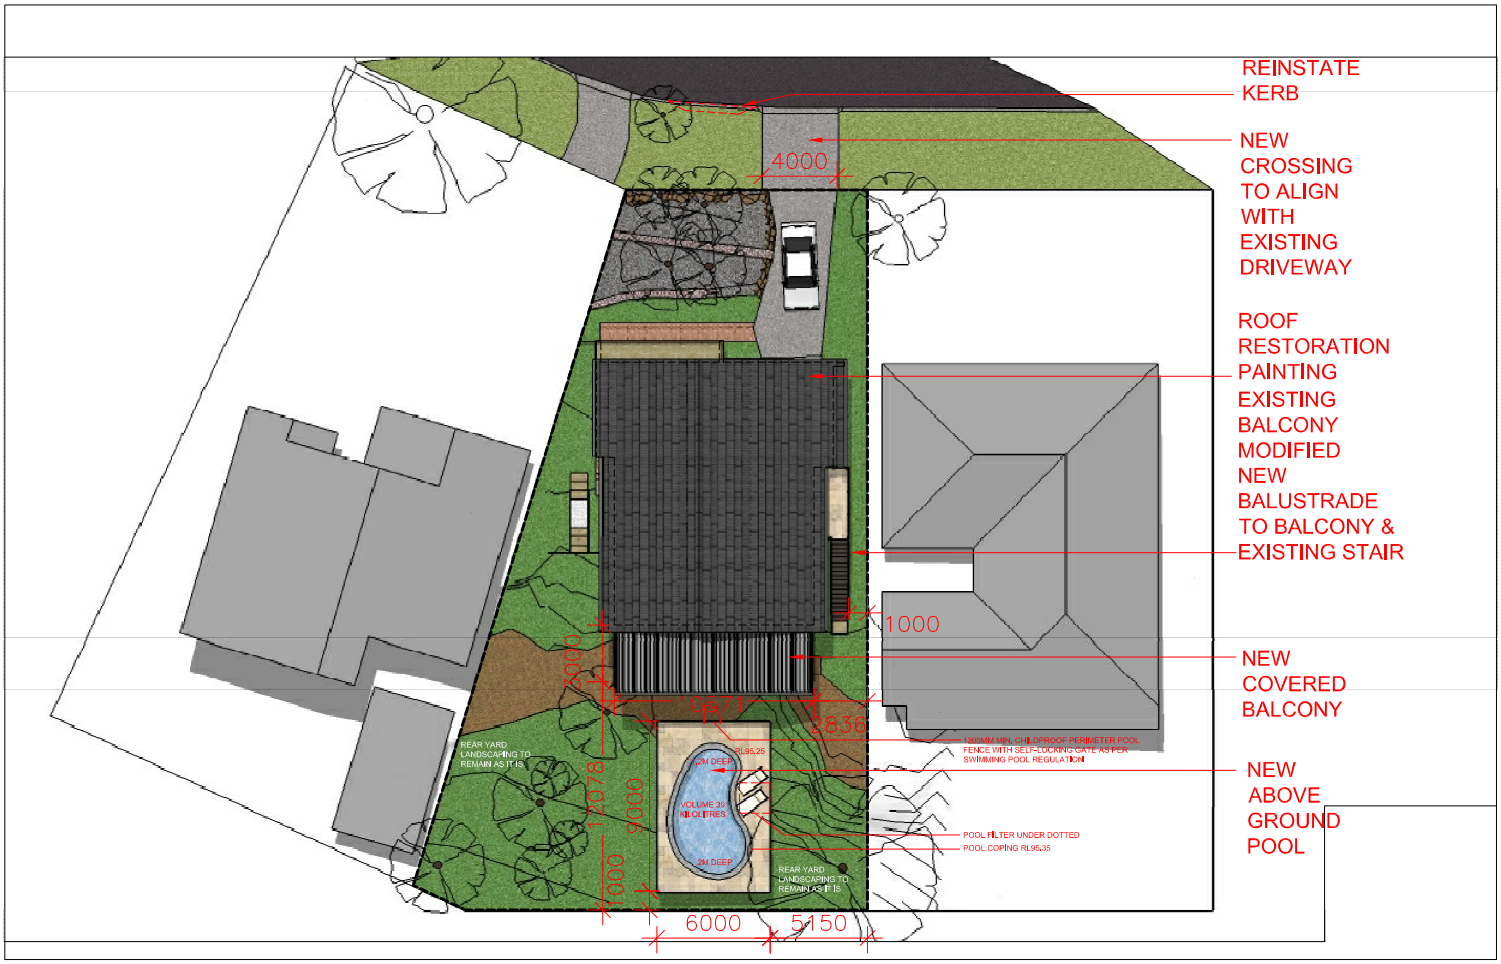

PROPOSED SITE PLAN

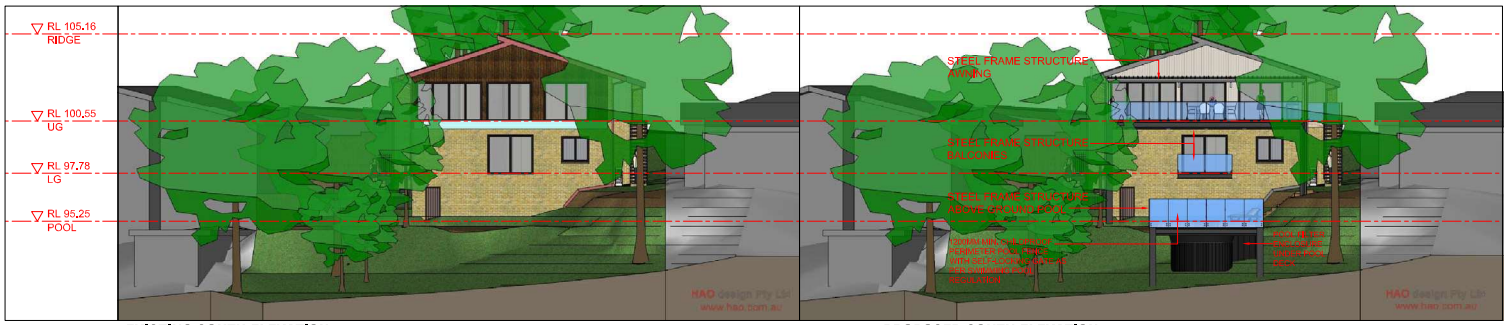

EXISTING SOUTH ELEVATION

PROPOSED SOUTH ELEVATION

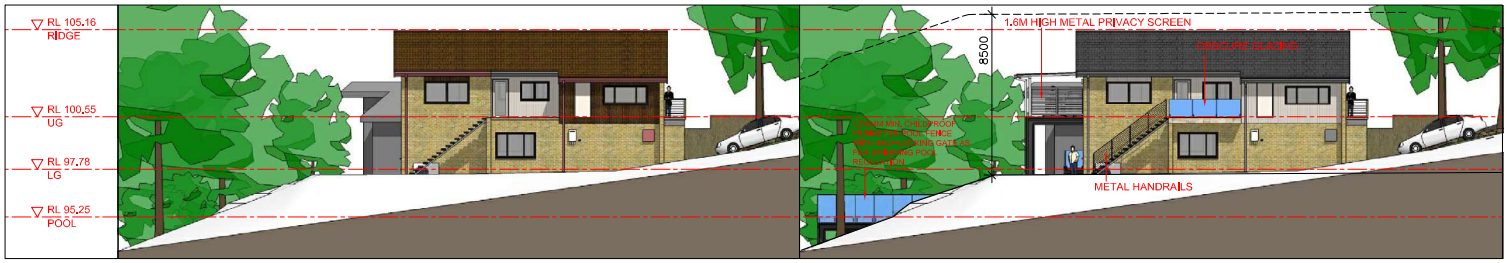

EXISTING EAST ELEVATION

PROPOSED EAST ELEVATION

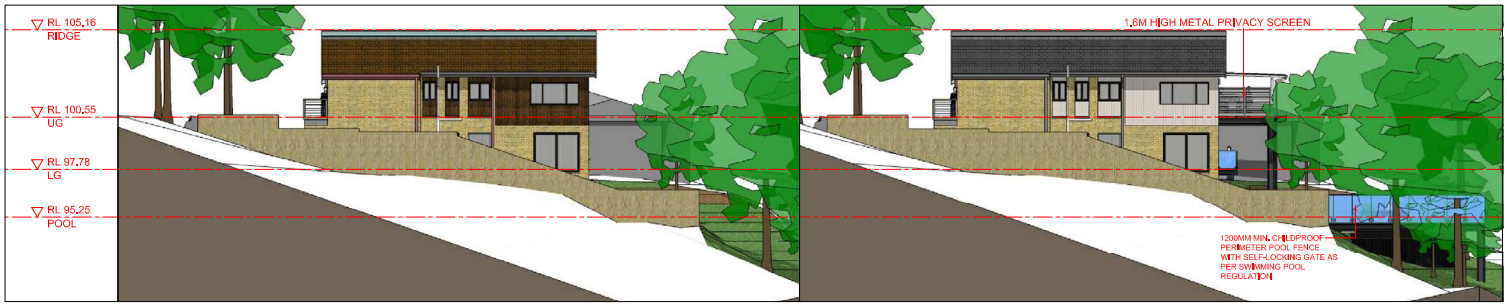

EXISTING WEST ELEVATION

PROPOSED WEST ELEVATION

DA NOTIFICATION PLAN (NOV 2019)
ALTERATIONS & ADDITIONS

39 BALLYSHANNON ROAD
KILLARNEY HEIGHT NSW 2087