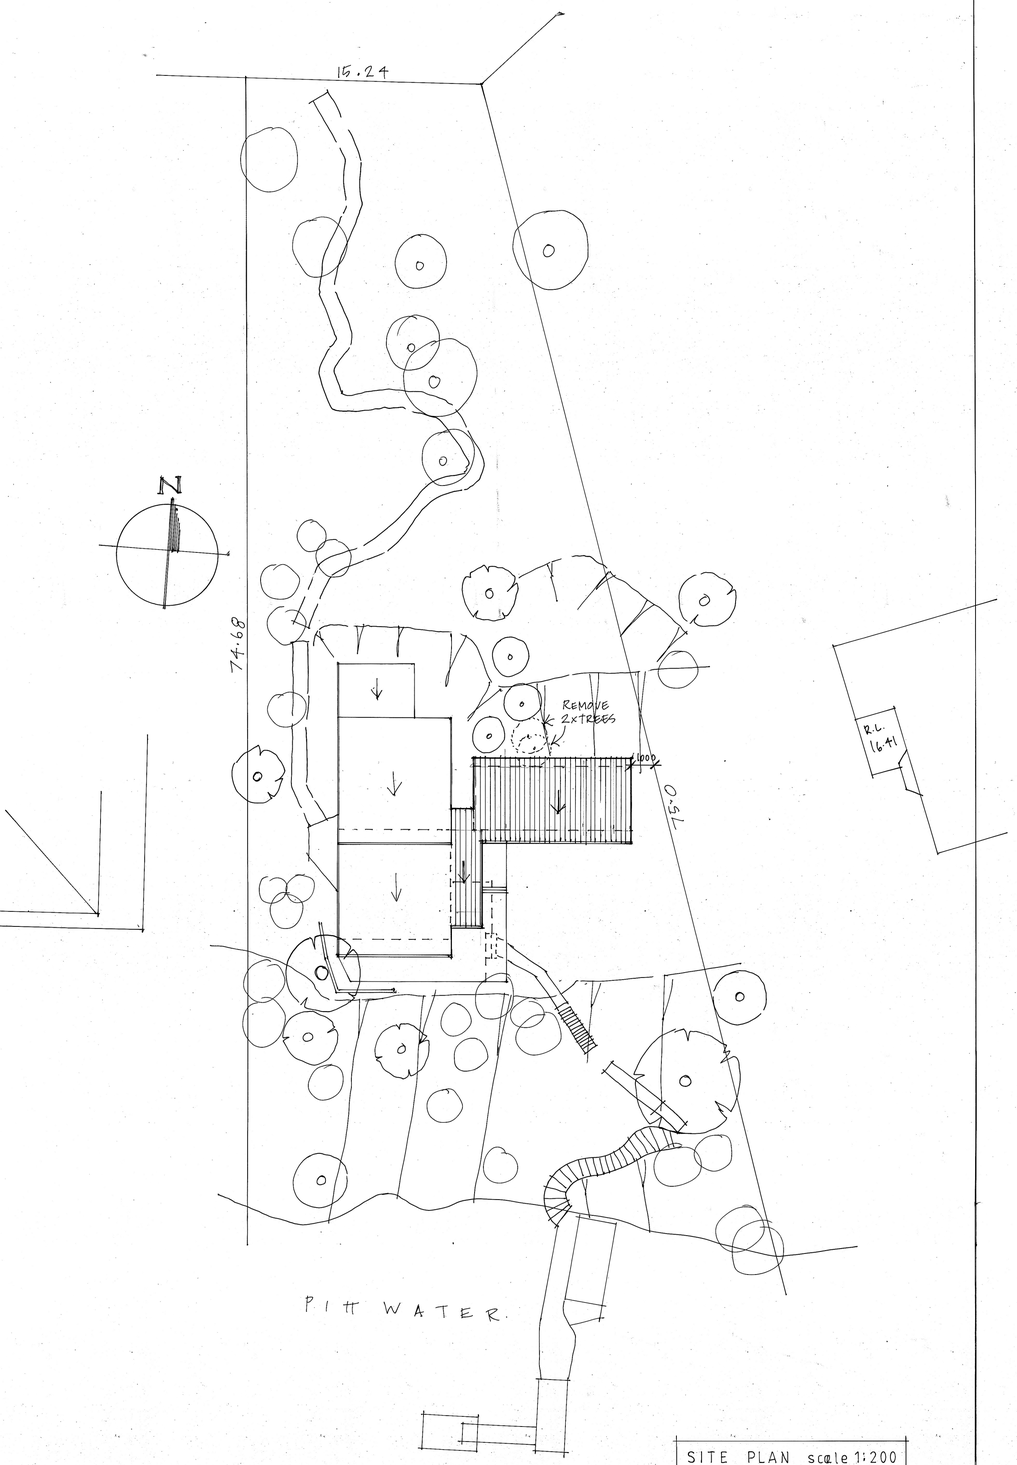

SITE PLAN scale 1:200

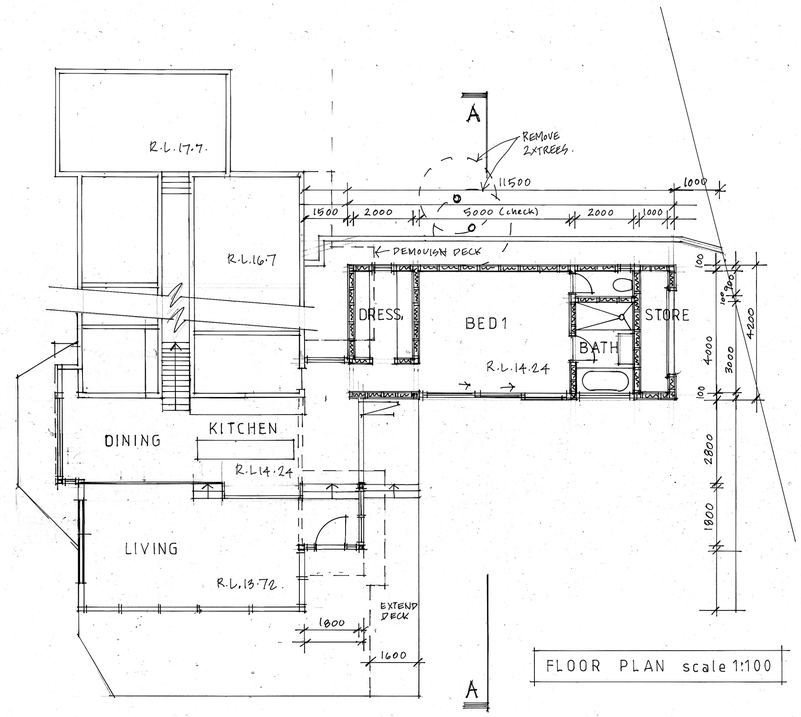

FLOOR PLAN scale 1:100

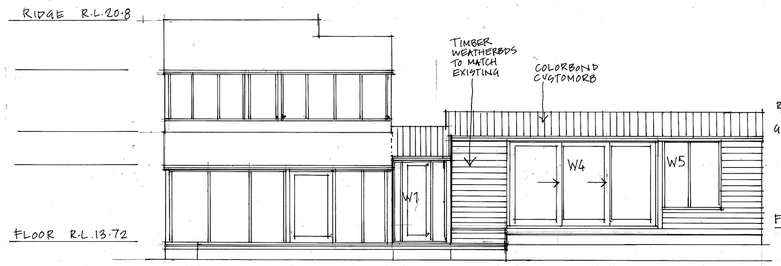

SOUTH ELEVATION

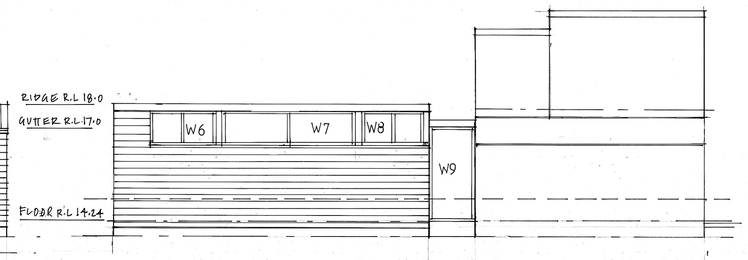

NORTH ELEVATION

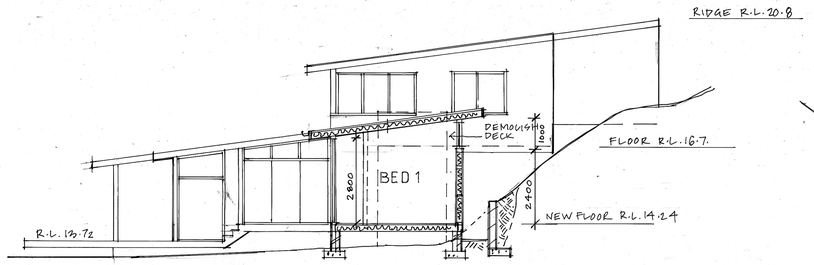

SECTION A-A

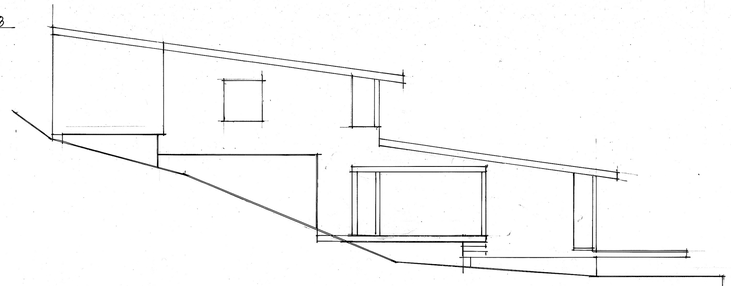

WEST ELEVATION

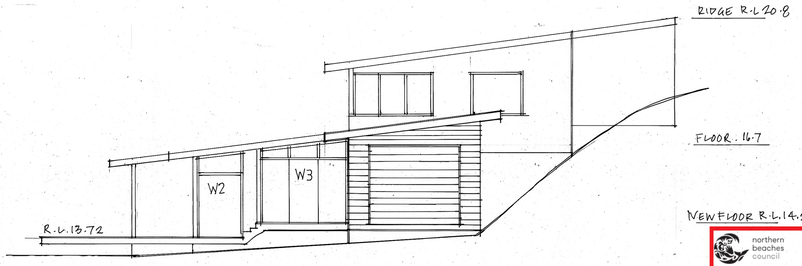

EAST ELEVATION

northern beaches council

THIS PLAN IS TO BE READ IN CONJUNCTION WITH THE CONDITIONS OF DEVELOPMENT CONSENT

DAda2020/0149

A	DEVELOPMENT APPLICATION Re-SUBMIT EXPIRED D.A, REARRANGE DINING/KITCHEN	DEC 2019
	DEVELOPMENT APPLICATION	OCT 2012

Kerry McGrath Architect PO Box 300, Glebe 2037 Ph: (02) 9566 4763 Fax: (02) 9566 2300

JOB NAME	DATE:	SCALE:	DRAWN BY:
ALTERATIONS AND ADDITIONS TO 7 STURDEE LANE ELVINA BAY	JULY 2012	1:200 1:100	KMC
	JOB NO:	NO:	AMEND:
		1 / 1	A

DRAWING: SITE PLAN, FLOOR PLAN SECTION A-A, ELEVATION,