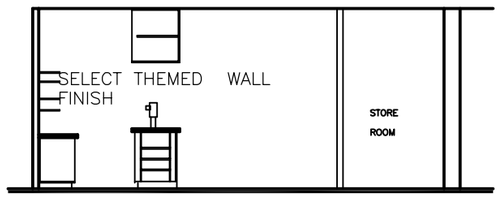

PROPOSED CUSTOMER SEATING & SERVERY AREA

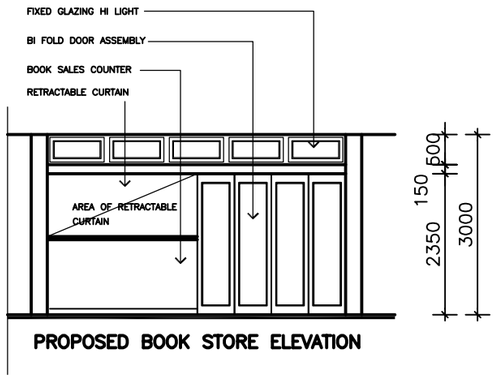

PROPOSED BOOK STORE ELEVATION

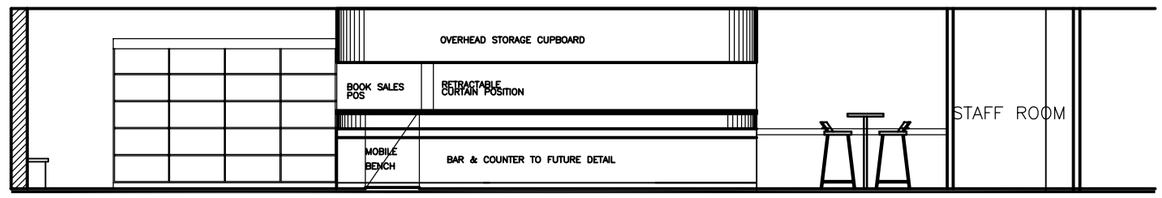

PROPOSED BOOK SHELF DISPLAY

PROPOSED CUSTOMER SEATING & SERVERY AREA

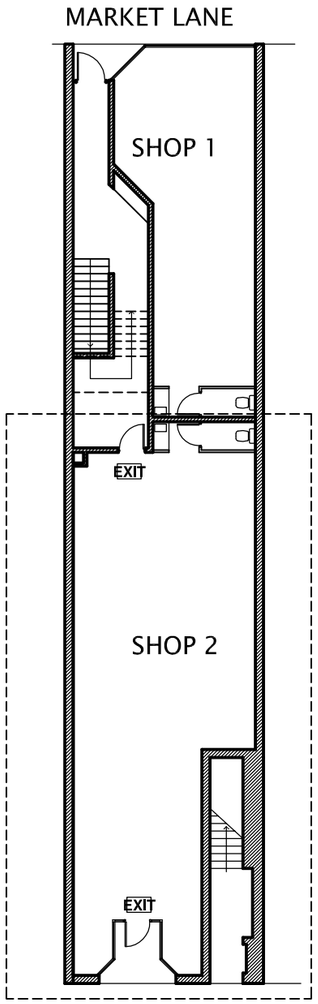

SITE PLAN

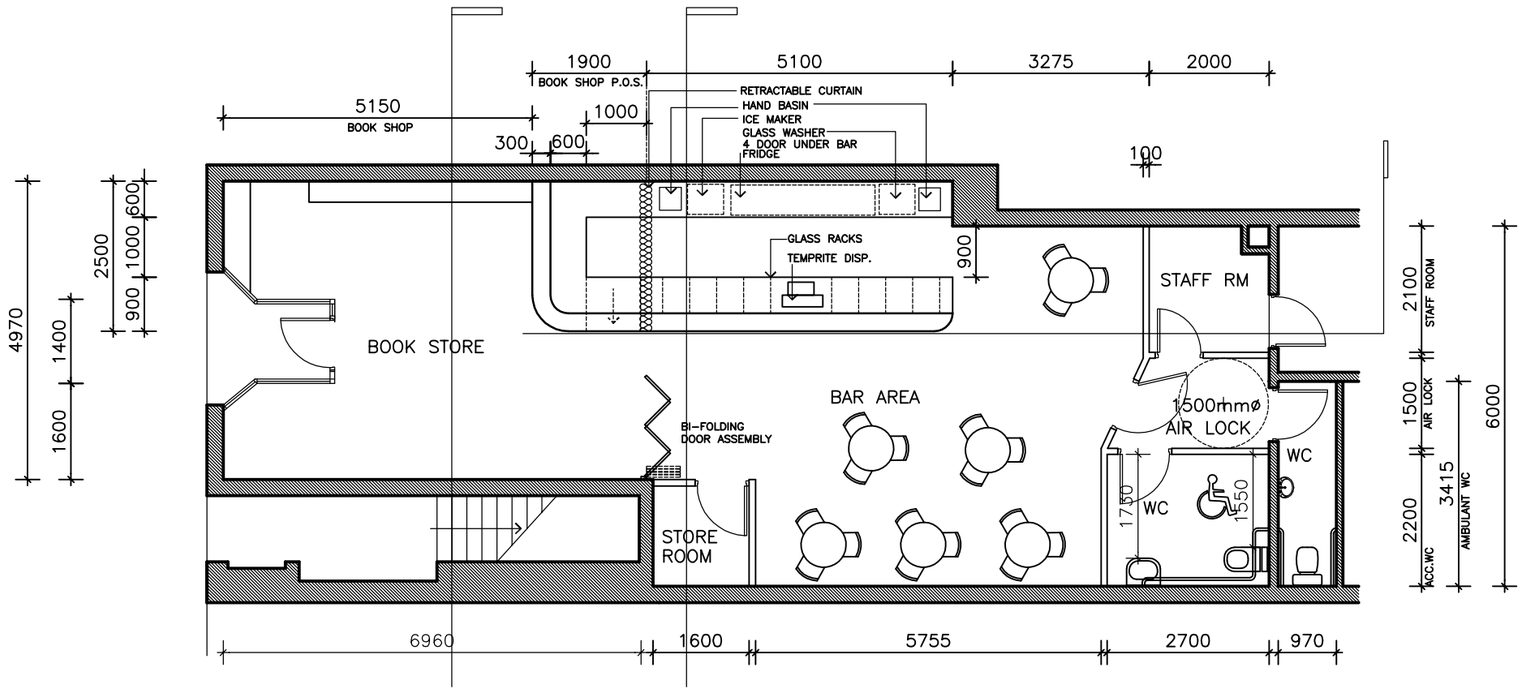

PROPOSED FLOOR PLAN

northern beaches council

THIS PLAN IS TO BE READ IN CONJUNCTION WITH THE CONDITIONS OF DEVELOPMENT CONSENT

MOD2020/0613

date	issue	amendment
.	.	.

DS407 DESIGN STUDIO

Member Australian Institute of Architects · Master Builders Association · Australian Institute of Project Management

PROJECT NUMBER	DESIGN BY:	DWG NO	DATE
N.C.	J.I.	NC-004	.
ISSUE B	CHECKED R.O'L	DRAWN BY EJS	SCALE 1=50

DWG
REVISED LAYOUT
BOOK & BAR

CLIENT
NC COOMBES

PROJECT
No11 THE CORSO, MANLY

ALL CORRESPONDENCE
PO BOX 141 EARLWOOD NSW 2206
Ph. 9558 8944 Fax: 9558 9765
Email : admin@designstudio407.com.au
www.DESIGNSTUDIO407.COM.AU

© COPYRIGHT of designs shown heron is retained by DESIGN STUDIO 407 PTY.LTD.
Contractor(s) to verify all dimensions on site before commencing work.
Figured dimensions given are to be taken in preference to scaling.
Authority is required for any reproduction.
Rod O'Laco, Nominated Architect NSW A.R.B. 6520