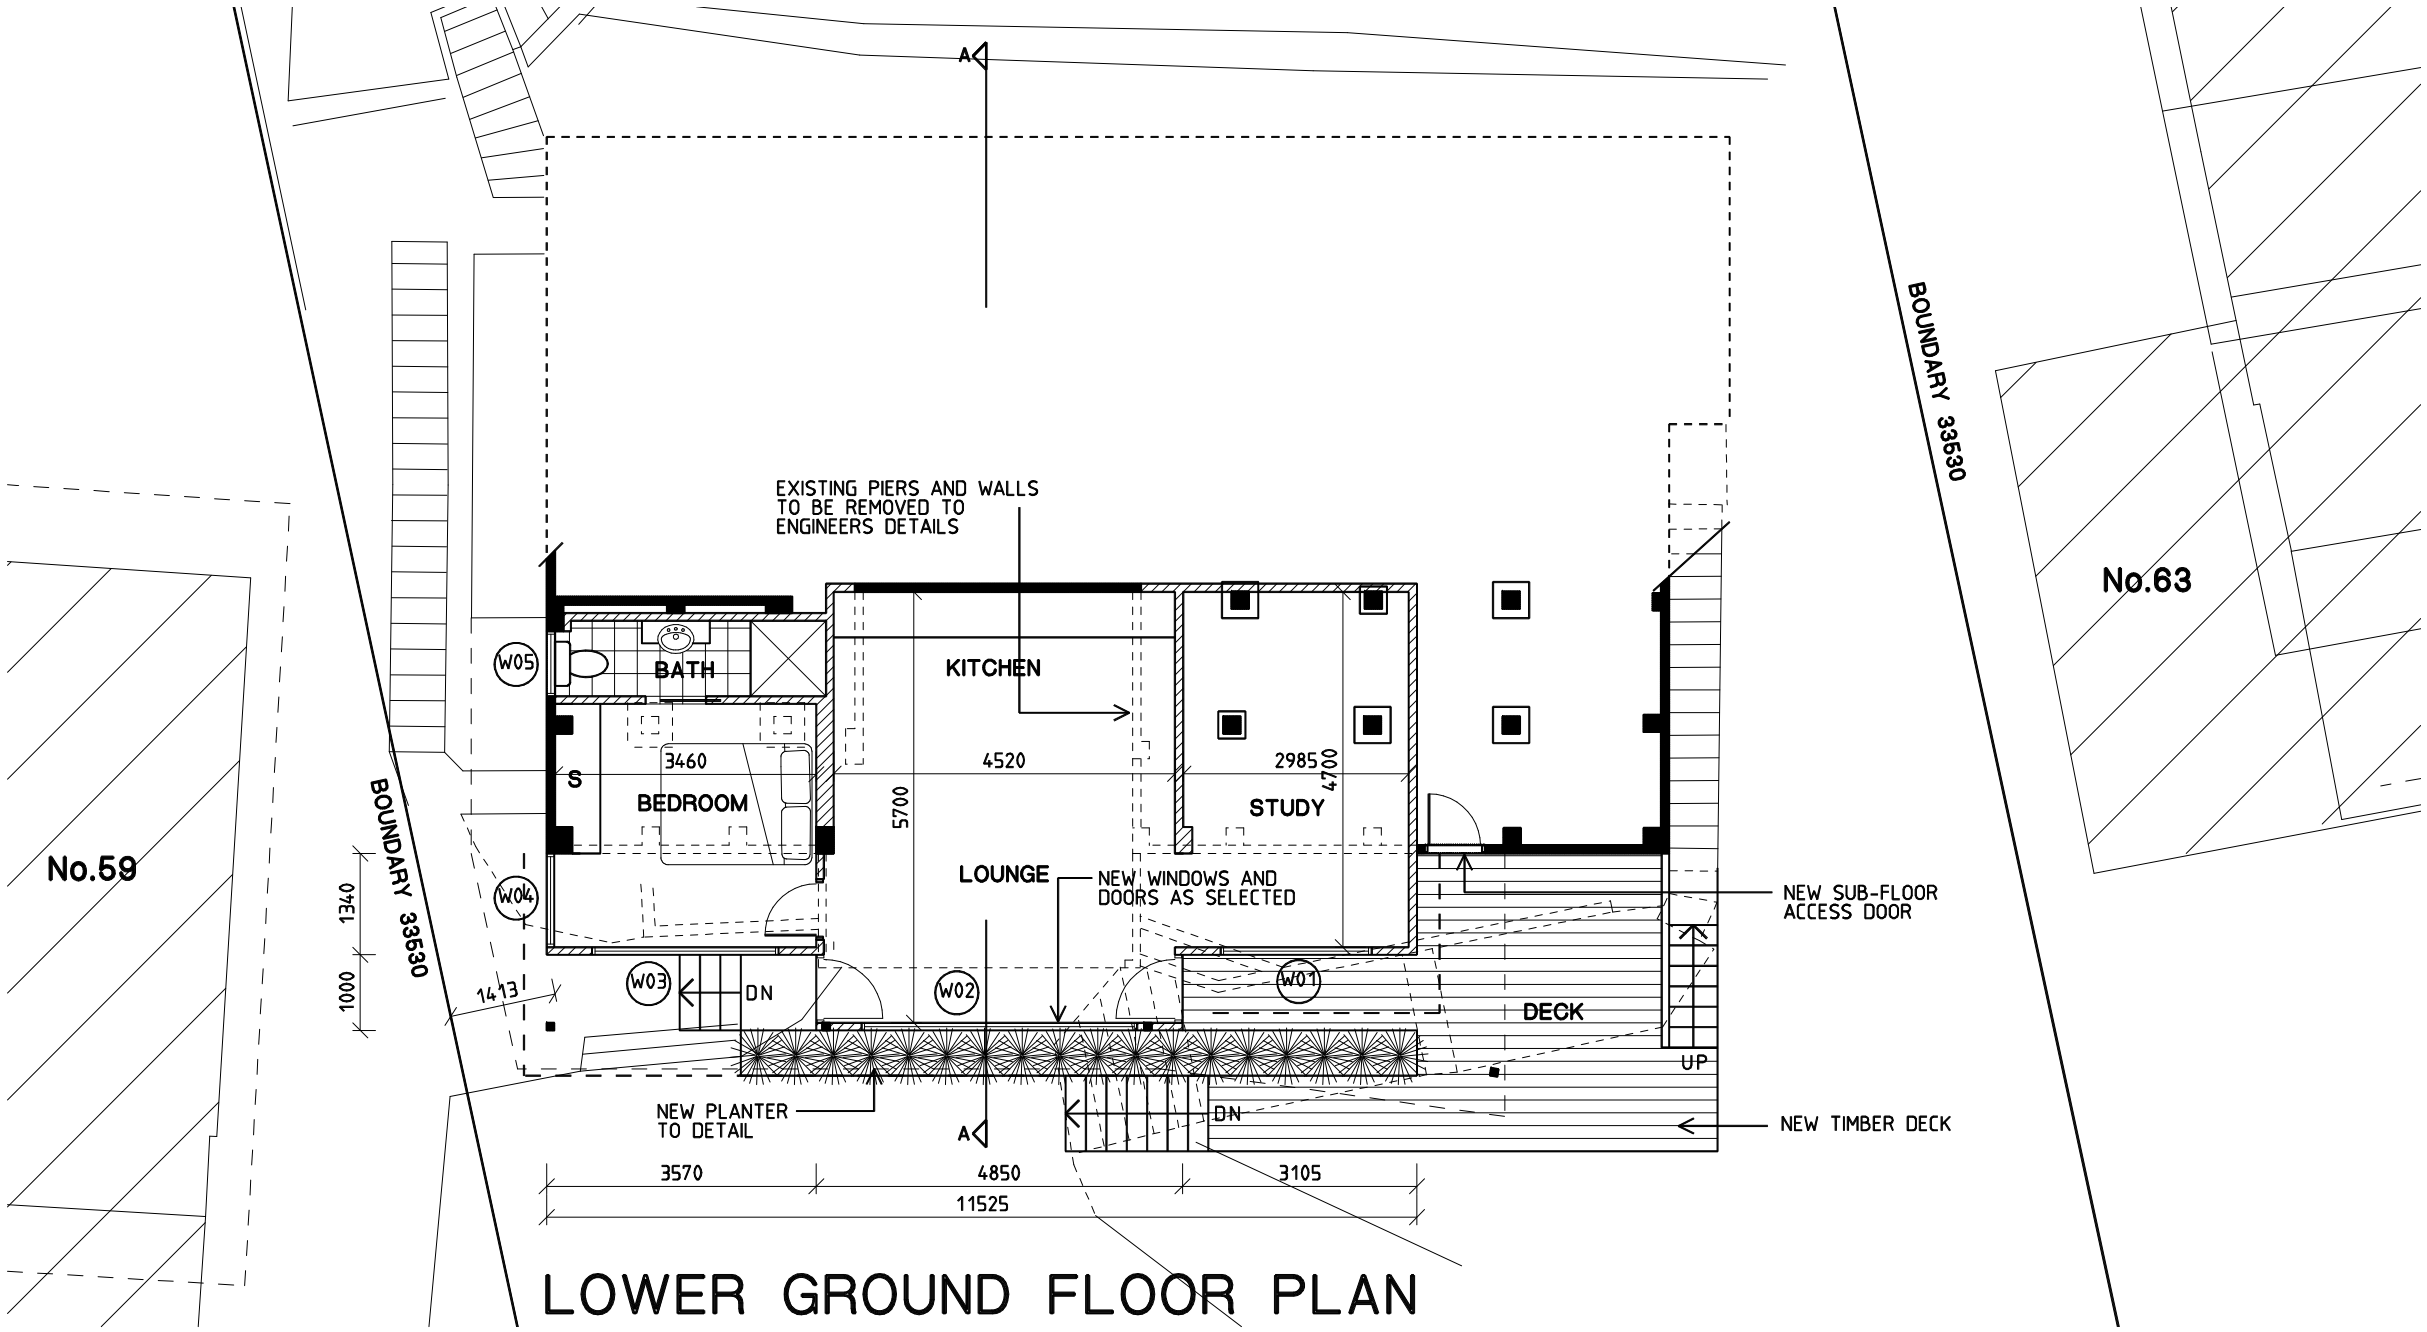

LOWER GROUND FLOOR PLAN

NO.	DESCRIPTION	DATE

COPYRIGHT
- THESE DOCUMENTS AND ANY WORKS EXECUTED AS A RESULT OF THESE DOCUMENTS SHALL BE SUBJECT TO THE COPYRIGHT CONDITIONS SET OUT IN THE CONDITIONS OF ENGAGEMENT

NOTES
- DRAWINGS MADE TO A LARGER SCALE AND THOSE SHOWING PARTICULAR DETAIL OF WORKS SHALL TAKE PRECEDENCE OVER DRAWINGS MADE TO A SMALLER SCALE AND FOR MORE GENERAL PURPOSES
- USE FIGURED DIMENSION IN PREFERENCE TO SCALED
- ALL DIMENSIONS TO BE CHECKED AND VERIFIED ON SITE
- BEFORE CARRYING OUT ANY WORK ENSURE THAT THE DRAWINGS USED CARRY THE LATEST AMENDMENT No.

MICHAEL KING DESIGN
m: 0407 975 335
e: king.mj@bigpond.com

N

PROJECT
PROPOSED SECONDARY DWELLING AT
61 DOLPHIN CRESCENT
AVALON BEACH NSW 2107
for MR & MRS M.DENT

DRAWING TITLE LOWER GROUND FLOOR PLAN

JOB NUMBER	DRWG. NUMBER
SCALE ON A3 1:100	DA-02
DATE 17-12-15	
CHECKED	AMENDMENT NO.