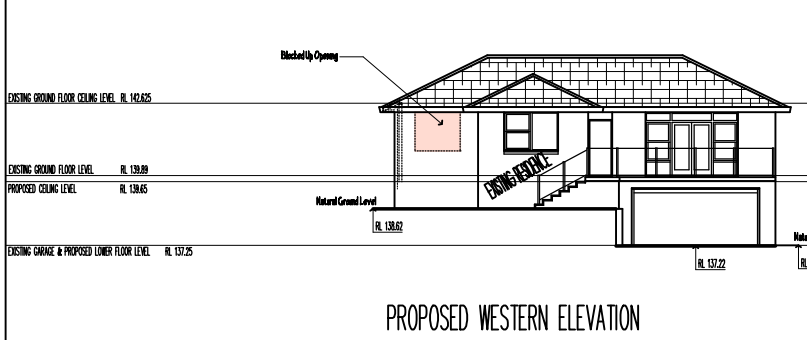

PROPOSED WESTERN ELEVATION

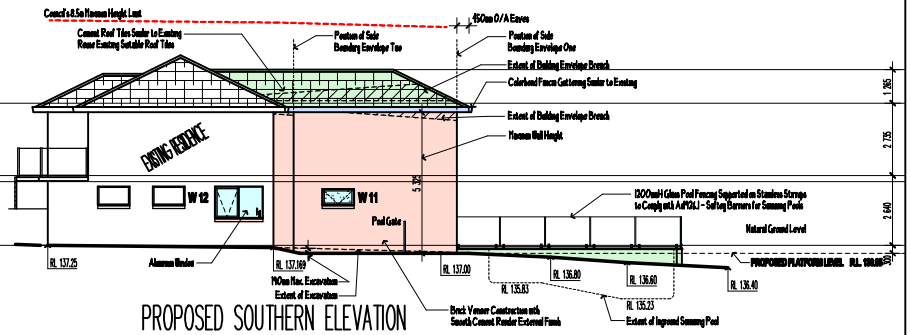

PROPOSED SOUTHERN ELEVATION

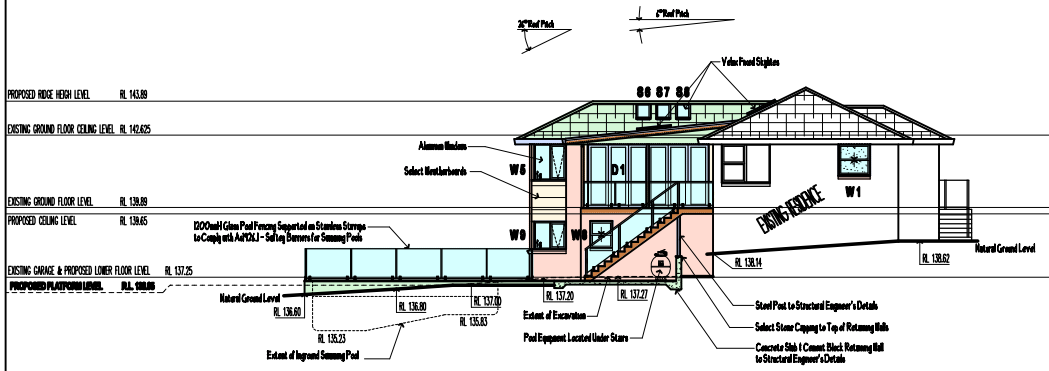

PROPOSED NORTHERN ELEVATION

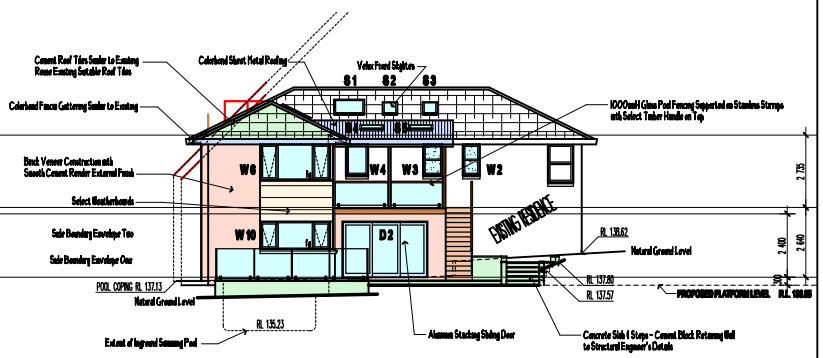

PROPOSED EASTERN ELEVATION

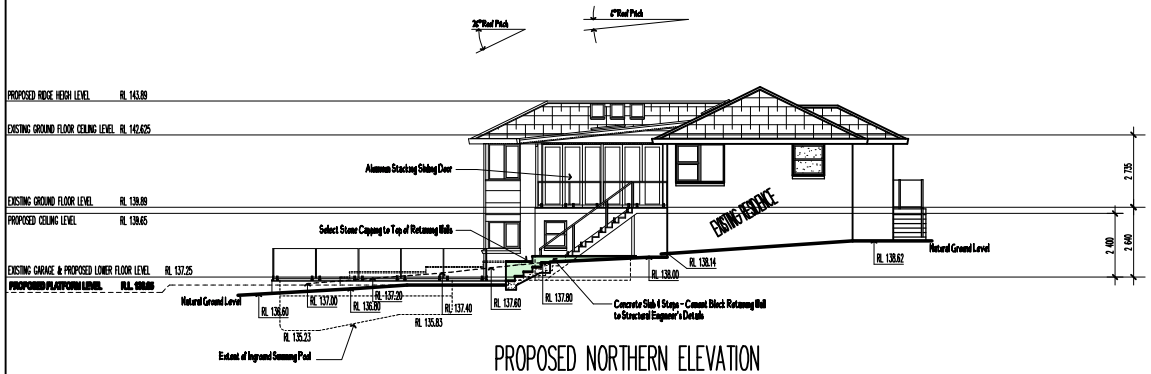

PROPOSED NORTHERN ELEVATION

COPYRIGHT

This plan is the exclusive property of Buena Vista Home Design and must not be used, reproduced or copied in any way of form without written permission.

Finished ground levels on the plan are subject to the site conditions.
Do not scale from drawings. Figured dimensions are to be given preference over scale
All figured dimensions are to be checked on site

DATE PRINTED: MONDAY, 26 AUGUST 2019

ISSUE REVISION	ISSUE DATE	ISSUED FOR	ISSUED BY
A	23/7/19	Concept Drawings	RJH
B	23/8/19	Development Application Drawings	RJH

BUENAVISTA home designs

PROPOSED ALTERATIONS AND ADDITIONS TO RESIDENCE AT:
21 RANGERS RETREAT ROAD
FRENCHS FOREST NSW 2086
FOR:
MR & MRS MILES

Scale 1:100 @ A1		Date APRIL 2019	
Drawn by Rodney Hale		Drawing/Job No. 0687/19	Revision Issue A
Sheet No. DA - 06			

PROPOSED ELEVATIONS

Living the dream.

BUENA VISTA HOME DESIGNS / RJH DESIGN
35 BRISBANE AVENUE, MT KURING-GAI NSW 2080
PH: 9457 9303 MOB: 0411 758 479
email : rod_buenavista@optusnet.com.au

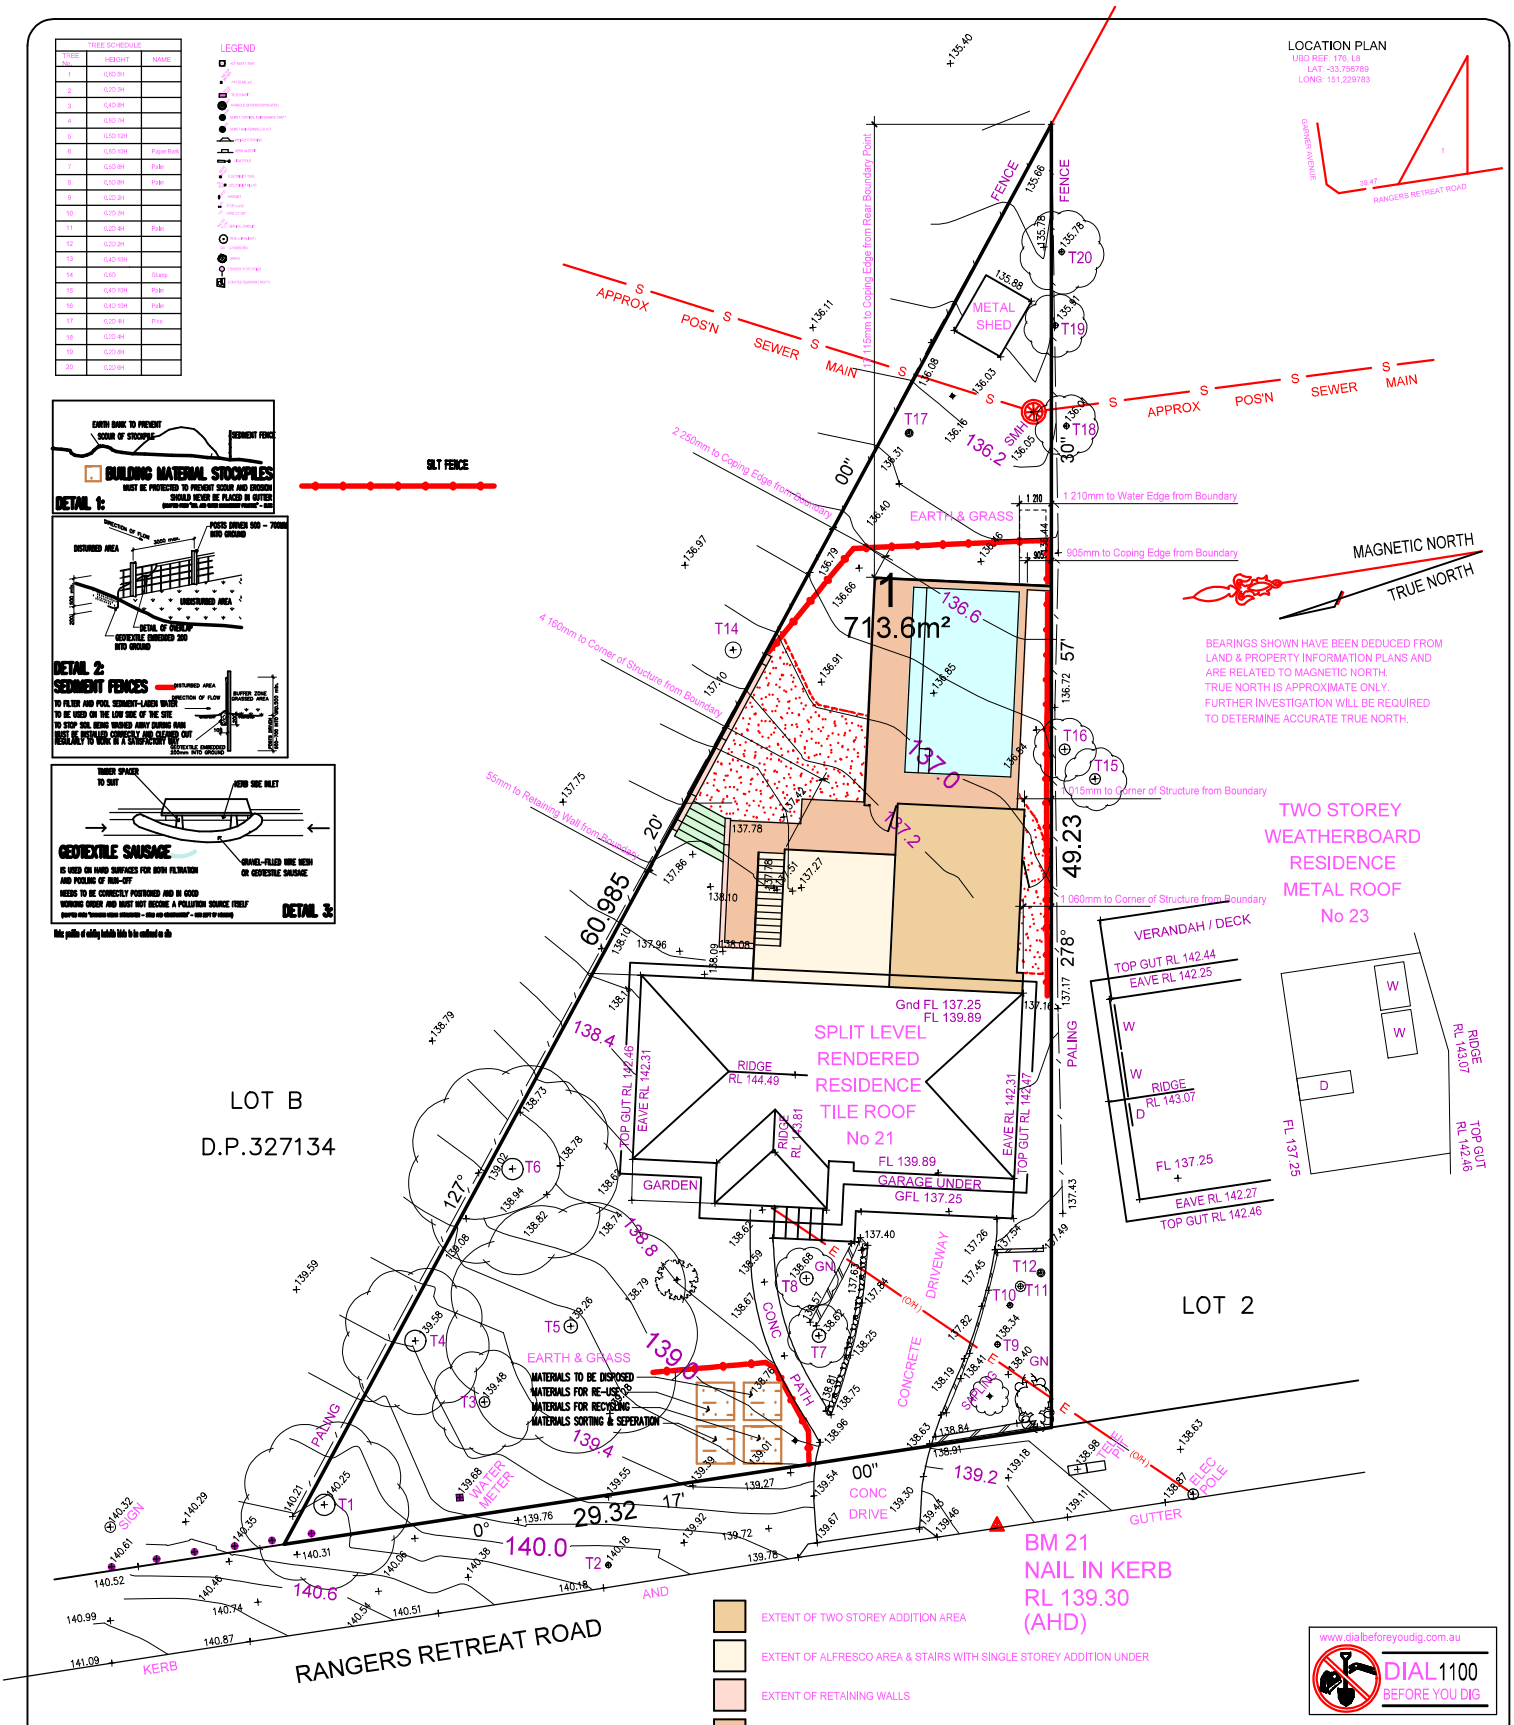

ALL KERB LEVELS REPRESENT TOP OF KERB.

DATUM OF LEVELS: AUSTRALIAN HEIGHT DATUM

ORIGIN OF LEVELS: PM 2753 RL 142.415

SOURCE OF LEVELS: SCIMS

CONTOURS SHOWN HAVE BEEN INTERPOLATED FROM SPOT LEVELS TAKEN ON-SITE AND ARE A REPRESENTATION OF THE TOPOGRAPHY ONLY.

DIMENSIONS AND AREAS HAVE BEEN DETERMINED FROM PLANS MADE AVAILABLE AT LPI, NSW AND ARE SUBJECT TO FINAL SURVEY.

BOUNDARIES HAVE NOT BEEN ACCURATELY DETERMINED.

THE RELATIONSHIP OF IMPROVEMENTS & SURVEYED DETAIL TO BOUNDARIES IS DIAGRAMMATIC ONLY.

SERVICES SHOWN HAVE BEEN LOCATED WHERE POSSIBLE BY FIELD SURVEY. PRIOR TO ANY SITE WORKS, THE RELEVANT AUTHORITY SHOULD BE CONTACTED TO ESTABLISH ACCURATE POSITION AND DEPTH OF ANY SERVICES.

DIMENSIONS OF ANY TREES SHOWN ON THE PLAN ARE APPROXIMATE

PROPOSED SITE PLAN

ISSUE REVISION	ISSUE DATE	ISSUED FOR	ISSUED BY
A	2/5/19	Concept Drawings	RJH
B	23/8/19	Development Application Drawings	RJH

BUENA VISTA HOME DESIGNS / RJH DESIGN
35 BRISBANE AVENUE, MT KURING-GAI NSW 2080
PH: 9457 9303 MOB: 0411 758 479
email : rod_buenavista@optusnet.com.au

STRUCterre consulting
REGISTERED SURVEYORS & LAND INFORMATION CONSULTANTS
Suite 1, Level 2, 42 Birnie Avenue Lidcombe, NSW 2141
Phone: 9646 5811, Fax: 9646 2311
Email: nswsurveying@structerre.com.au
www.structerre.com.au

DRAWN: C.H | JOB 1776/324535 | DATE: 27.03.2019
CHECKED: GD | FILE NAME 324535 | DATUM: AHD

PROPOSED ALTERATIONS AND ADDITIONS TO RESIDENCE AT:
21 RANGERS RETREAT ROAD
FRENCHS FOREST NSW 2086
FOR:
MR & MRS MILES

Scale 1:100 @ A1 | Date APRIL 2019
Drawn by Rodney Hide | Drawing/Job No. 0687/19 | Revision Issue B
Sheet No. DA - 02

LOT 1 DP 205274

COPYRIGHT
This plan is the exclusive property of Buena Vista Home Design and must not be used, reproduced or copied in any way of form without written permission.

BUENAVISTA home designs

Finished ground levels on the plan are subject to the site conditions.
Do not scale from drawings. Figured dimensions are to be given preference over scale
All figured dimensions are to be checked on site