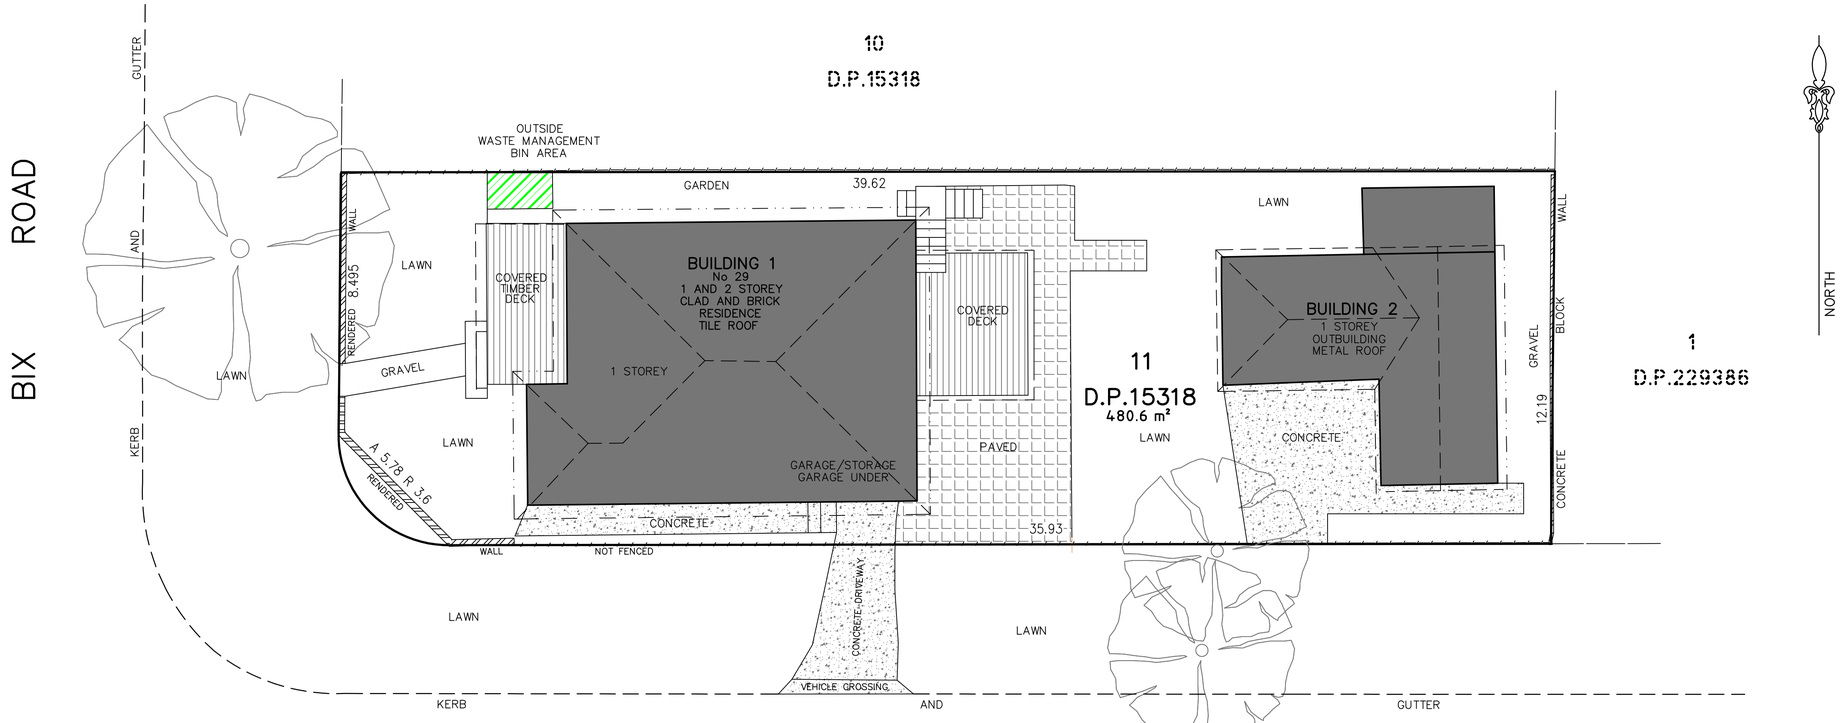

SITE PLAN
SCALE 1:100

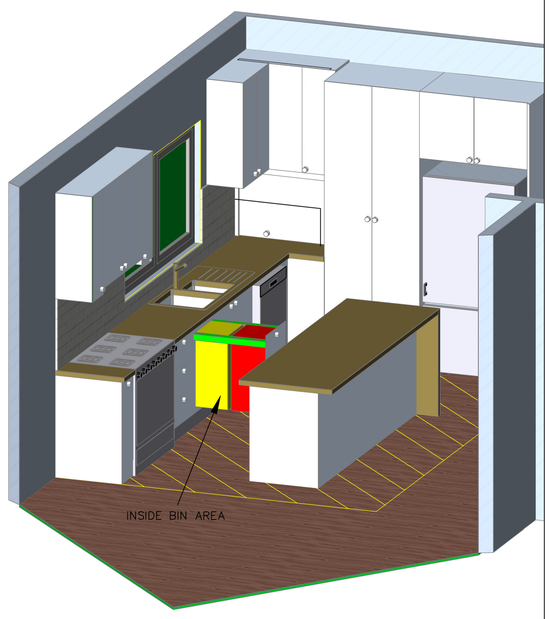

3D VIEW A
SCALE 1:25

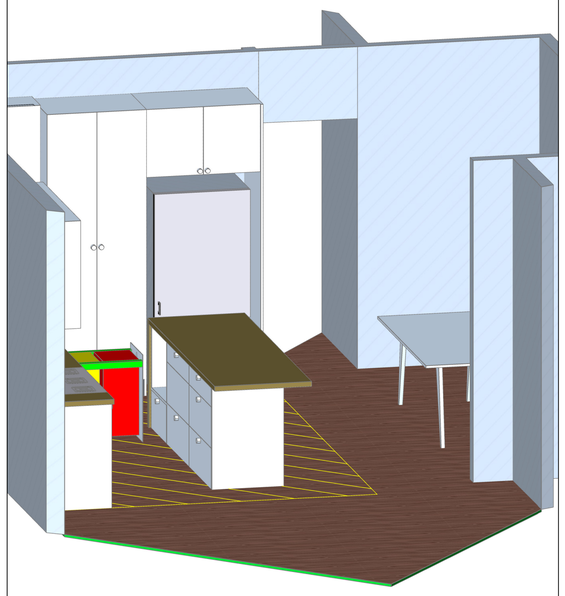

3D VIEW B
SCALE 1:25

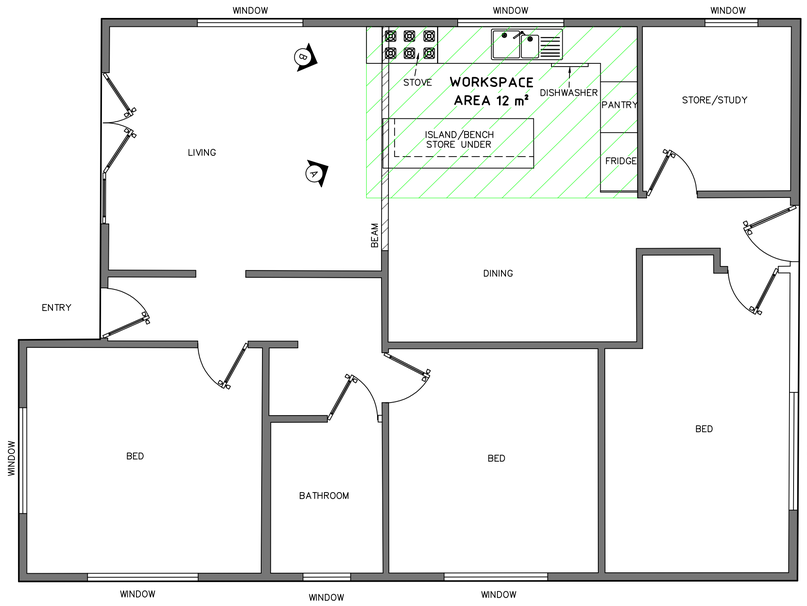

BUILDING 1 FLOOR PLAN
SCALE 1:50

TITLE INDICATES THAT LOT 11 IN D.P.15318 IS SUBJECT TO:
– RESERVATIONS AND CONDITIONS IN THE CROWN GRANT(S).

A	FIRST ISSUE	20/04/23

LEGEND

- OUTSIDE WASTE MANAGEMENT AREA
- WORKSPACE
- 3D VIEW DIRECTION

Draftsman
Vittorio Sussanna
29 BIX ROAD
DEE WHY NSW 2099

Applicant
LOREDANA CURCIO
29 BIX ROAD
DEE WHY NSW 2099

Drawing Title
EXISTING SITE PLAN, FLOOR BUILDING 1
AND KITCHEN 3D MODEL
AT 29 BIX ROAD
DEE WHY NSW 2099

PROJECT: 2018–49A	PAGE 1 OF 1
Date 20/04/2023	Drawing No. 2018–49A 3D–A.DWG
Scale VARIOUS @ A1	Rev. A