LEGEND

SW — — — — — SW

NEW 90mm STORMWATER

DP — CONNECT TO SW

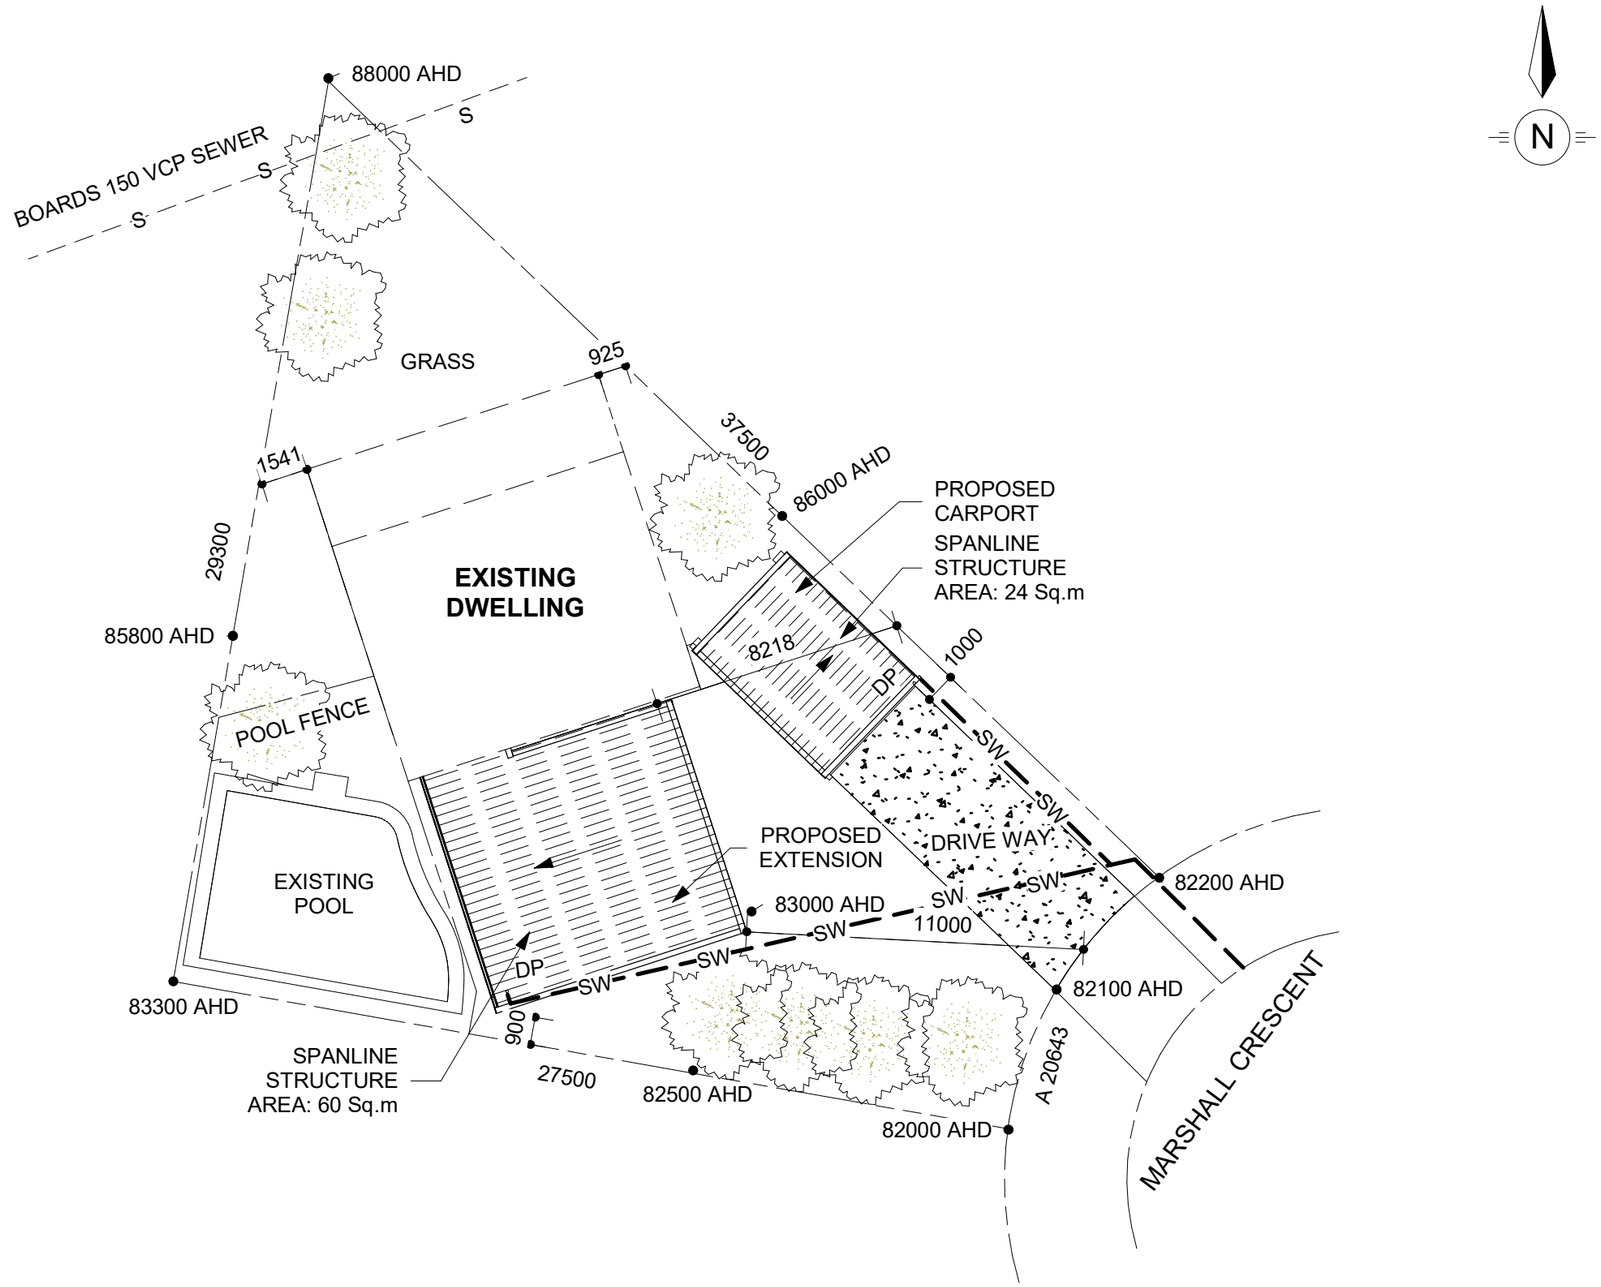

spanline Home Additions

Furness & Co, Trading as Spanline Home Additions,South West Sydney
U5, 5-7 Yarmouth Pl, Smeaton Grange, 2567, NSW
ABN: 66 616 254 990, Lic No: 306910C, Phone: (02) 4647 6015,
Mobile: 0488 337 666

ARCHITECTURAL DRAWING ONLY
NOT FOR CONSTRUCTION USE

DRAWING # J20092 - 201

BUILDING TYPE	ALTERATION & ADDITION (EXTENSION) AND CARPORT			**CLIENT NAME**	ZOE & MARTIN JENKINS
TITLE	**SITE PLAN 1B**			**SITE ADDRESS**	16 MARSHALL CRESCENT, BEACON HILL, NSW 2100
SCALE	A3 - 1:200	**JOB #**	J20092	**LAST MODIFIED**	11/06/2020
				DRAWN	SYN