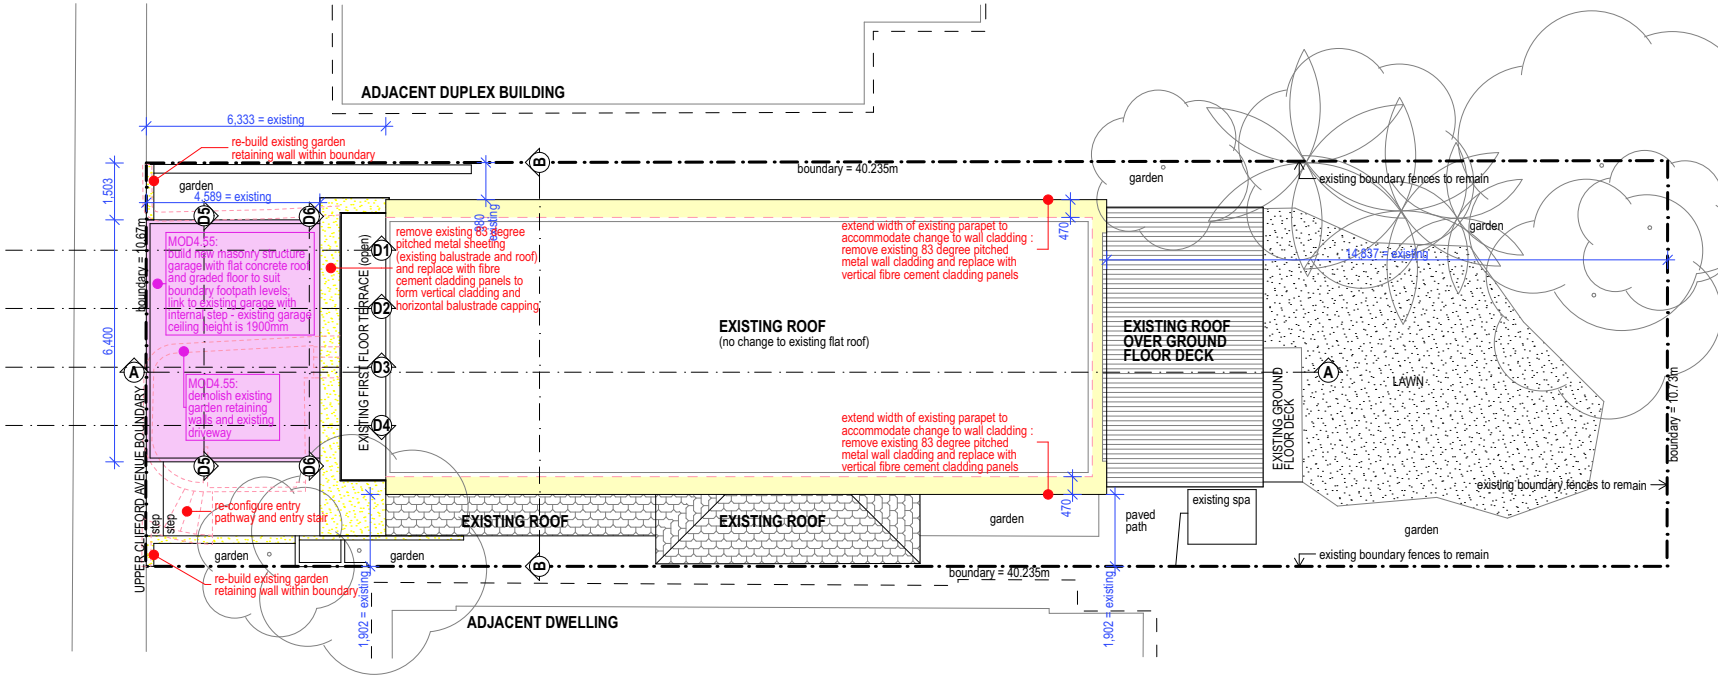

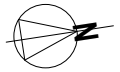

LEGEND :

- New walls
- New floor area (as per DA2012/1140)
- Existing walls
- Walls to be demolished
- Proposed modification

MOD 4.55 NOTIFICATION DRAWINGS : SITE PLAN

PROPOSED ALTERATIONS AND ADDITIONS TO EXISTING DWELLING AT 42 UPPER CLIFFORD AVE, FAIRLIGHT

Stewart DESIGN STUDIO 1 LAKESIDE ROAD, NARRABEEN, NSW, 2101 • TELEPHONE 02 99849836 or 0403069606 • EMAIL jsa@bigpond.net.au

Scale: 1:200	Drawing No: 1901/ MOD4.55/201	Plot Date: 8/11/20

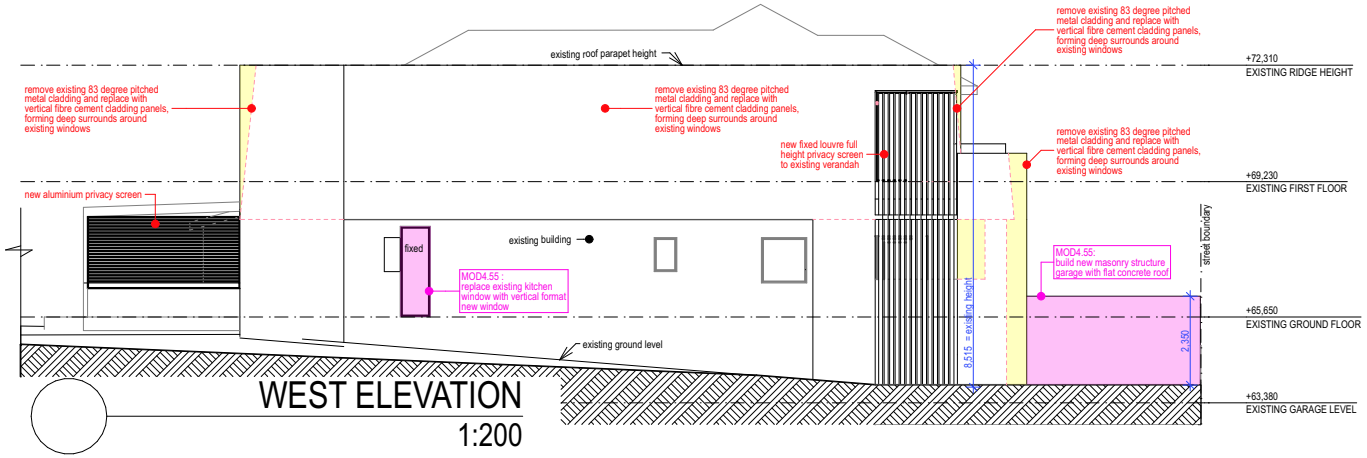

WEST ELEVATION
1:200

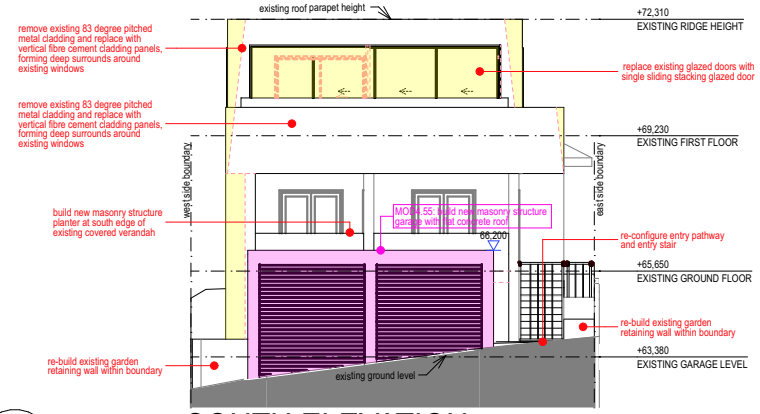

SOUTH ELEVATION
1:200

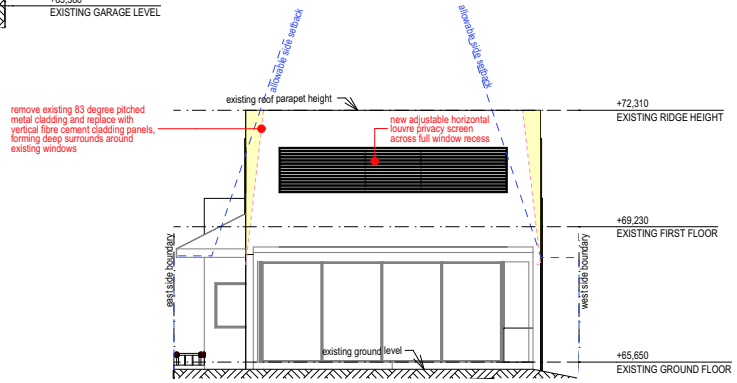

NORTH ELEVATION
1:200

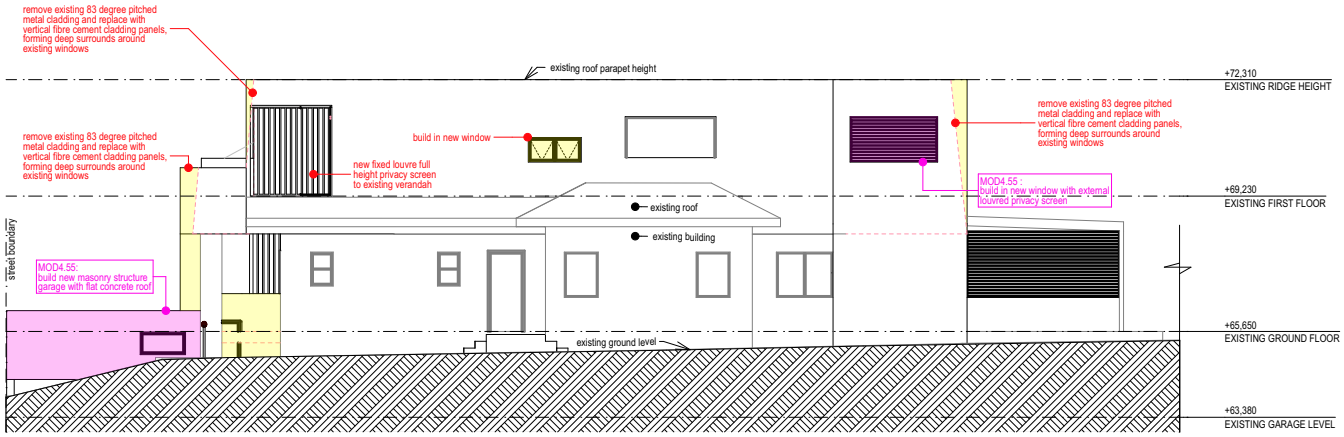

EAST ELEVATION
1:200

MOD 4.55 NOTIFICATION DRAWINGS : ELEVATIONS

PROPOSED ALTERATIONS AND ADDITIONS TO EXISTING DWELLING AT 42 UPPER CLIFFORD AVE, FAIRLIGHT

Stewart DESIGN STUDIO 1 LAKESIDE ROAD, NARRABEEN, NSW, 2101 • TELEPHONE 02 99849836 or 0403069606 • EMAIL jsa@bigpond.net.au

Scale: 1:200	Drawing No: 1901/ MOD4.55/202	Plot Date: 8/11/20