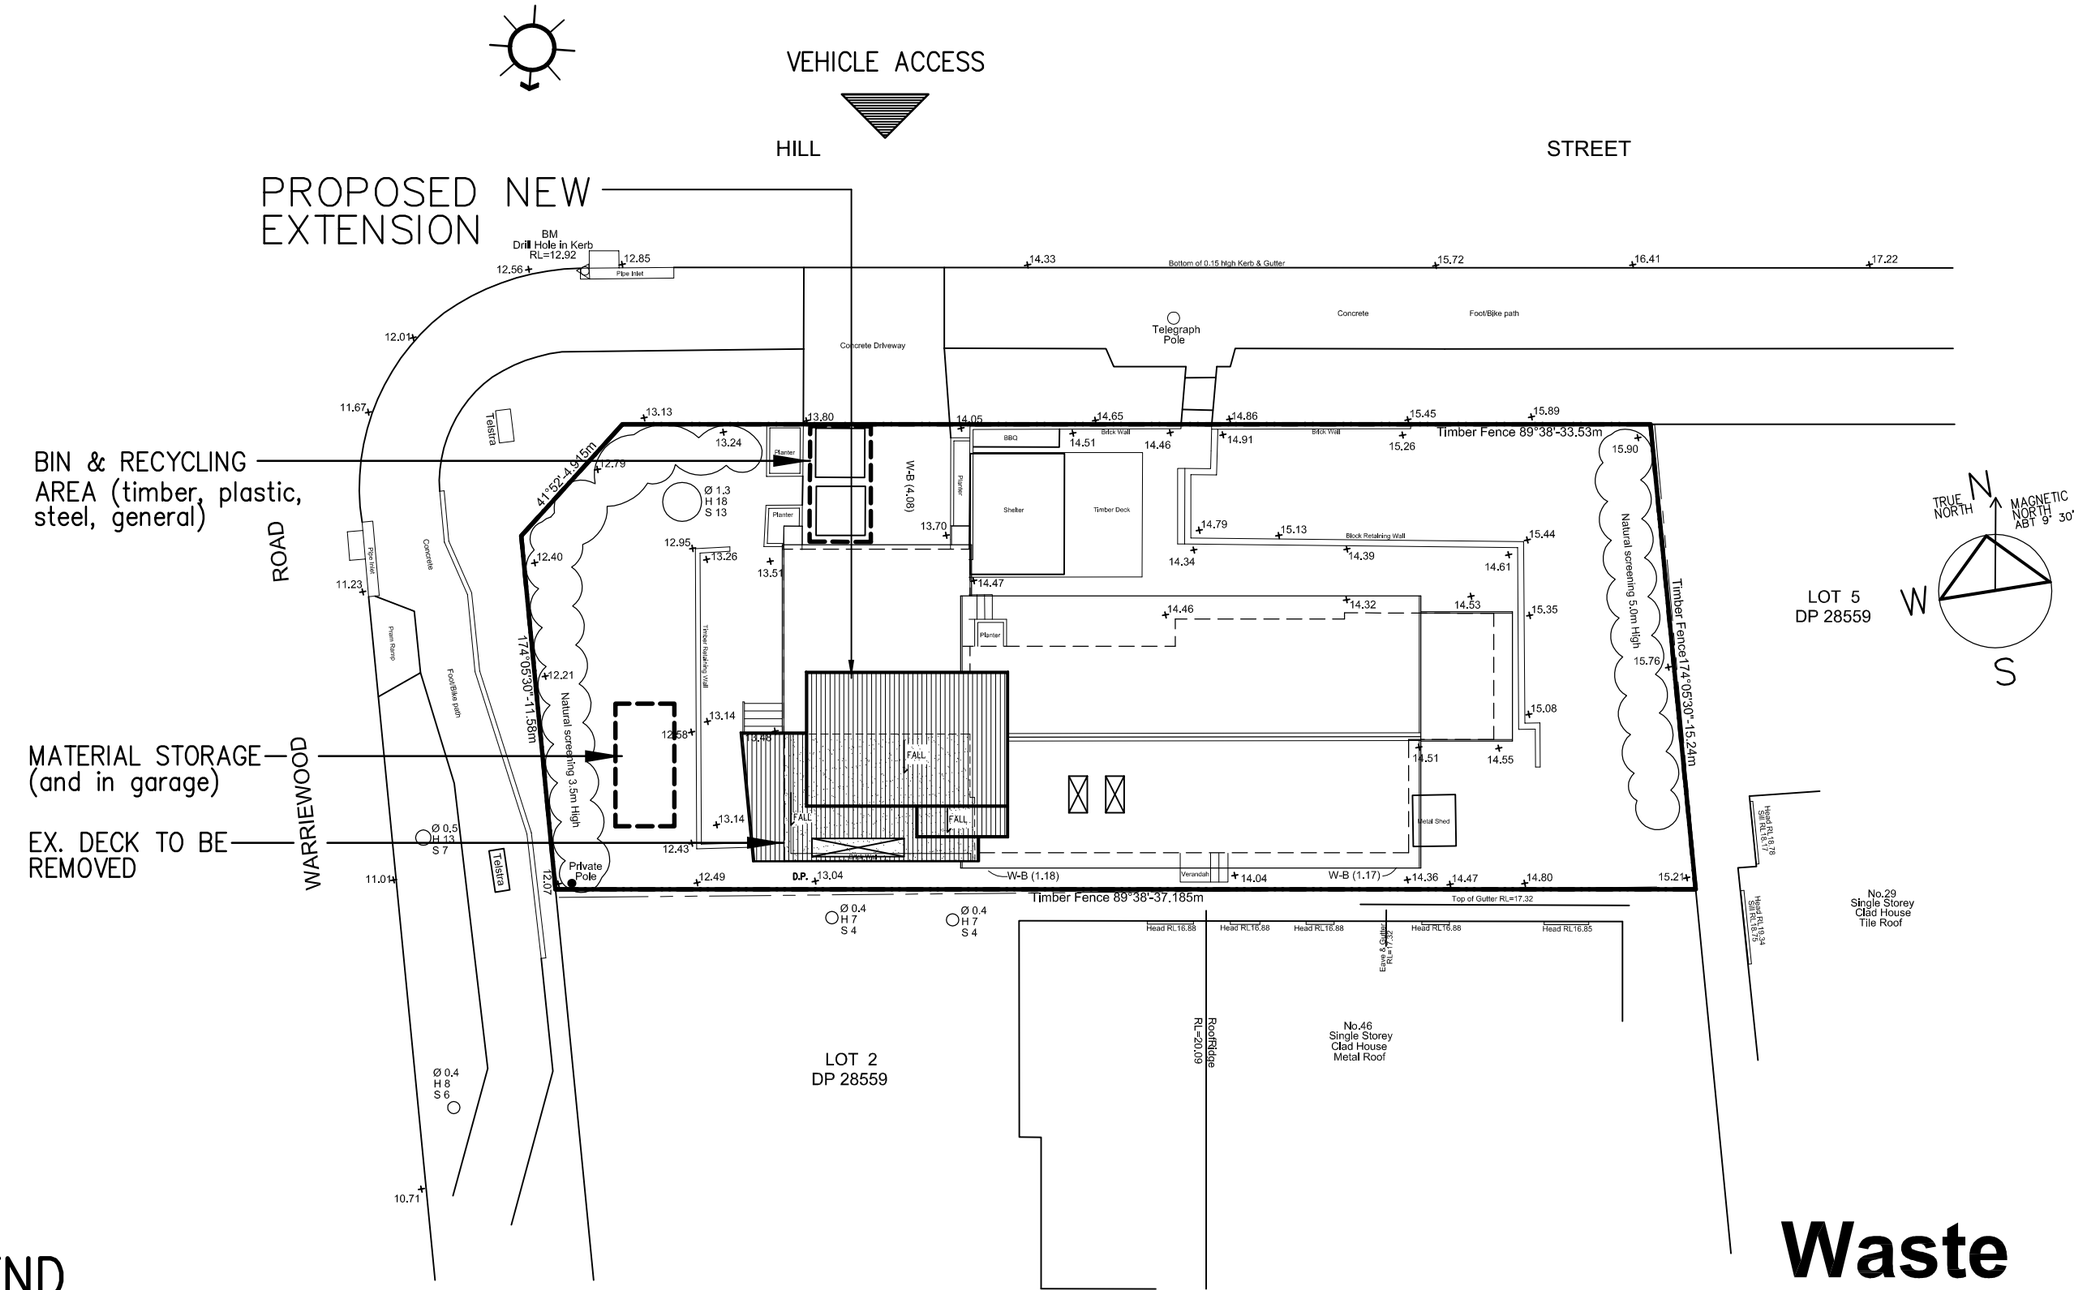

Waste Management Plan

48 WARRIEWOOD ROAD

LEGEND

SITE ENTRY POINT

EXISTING, TO BE DEMOLISHED

SOLAR ACCESS

PROPOSED WORKS