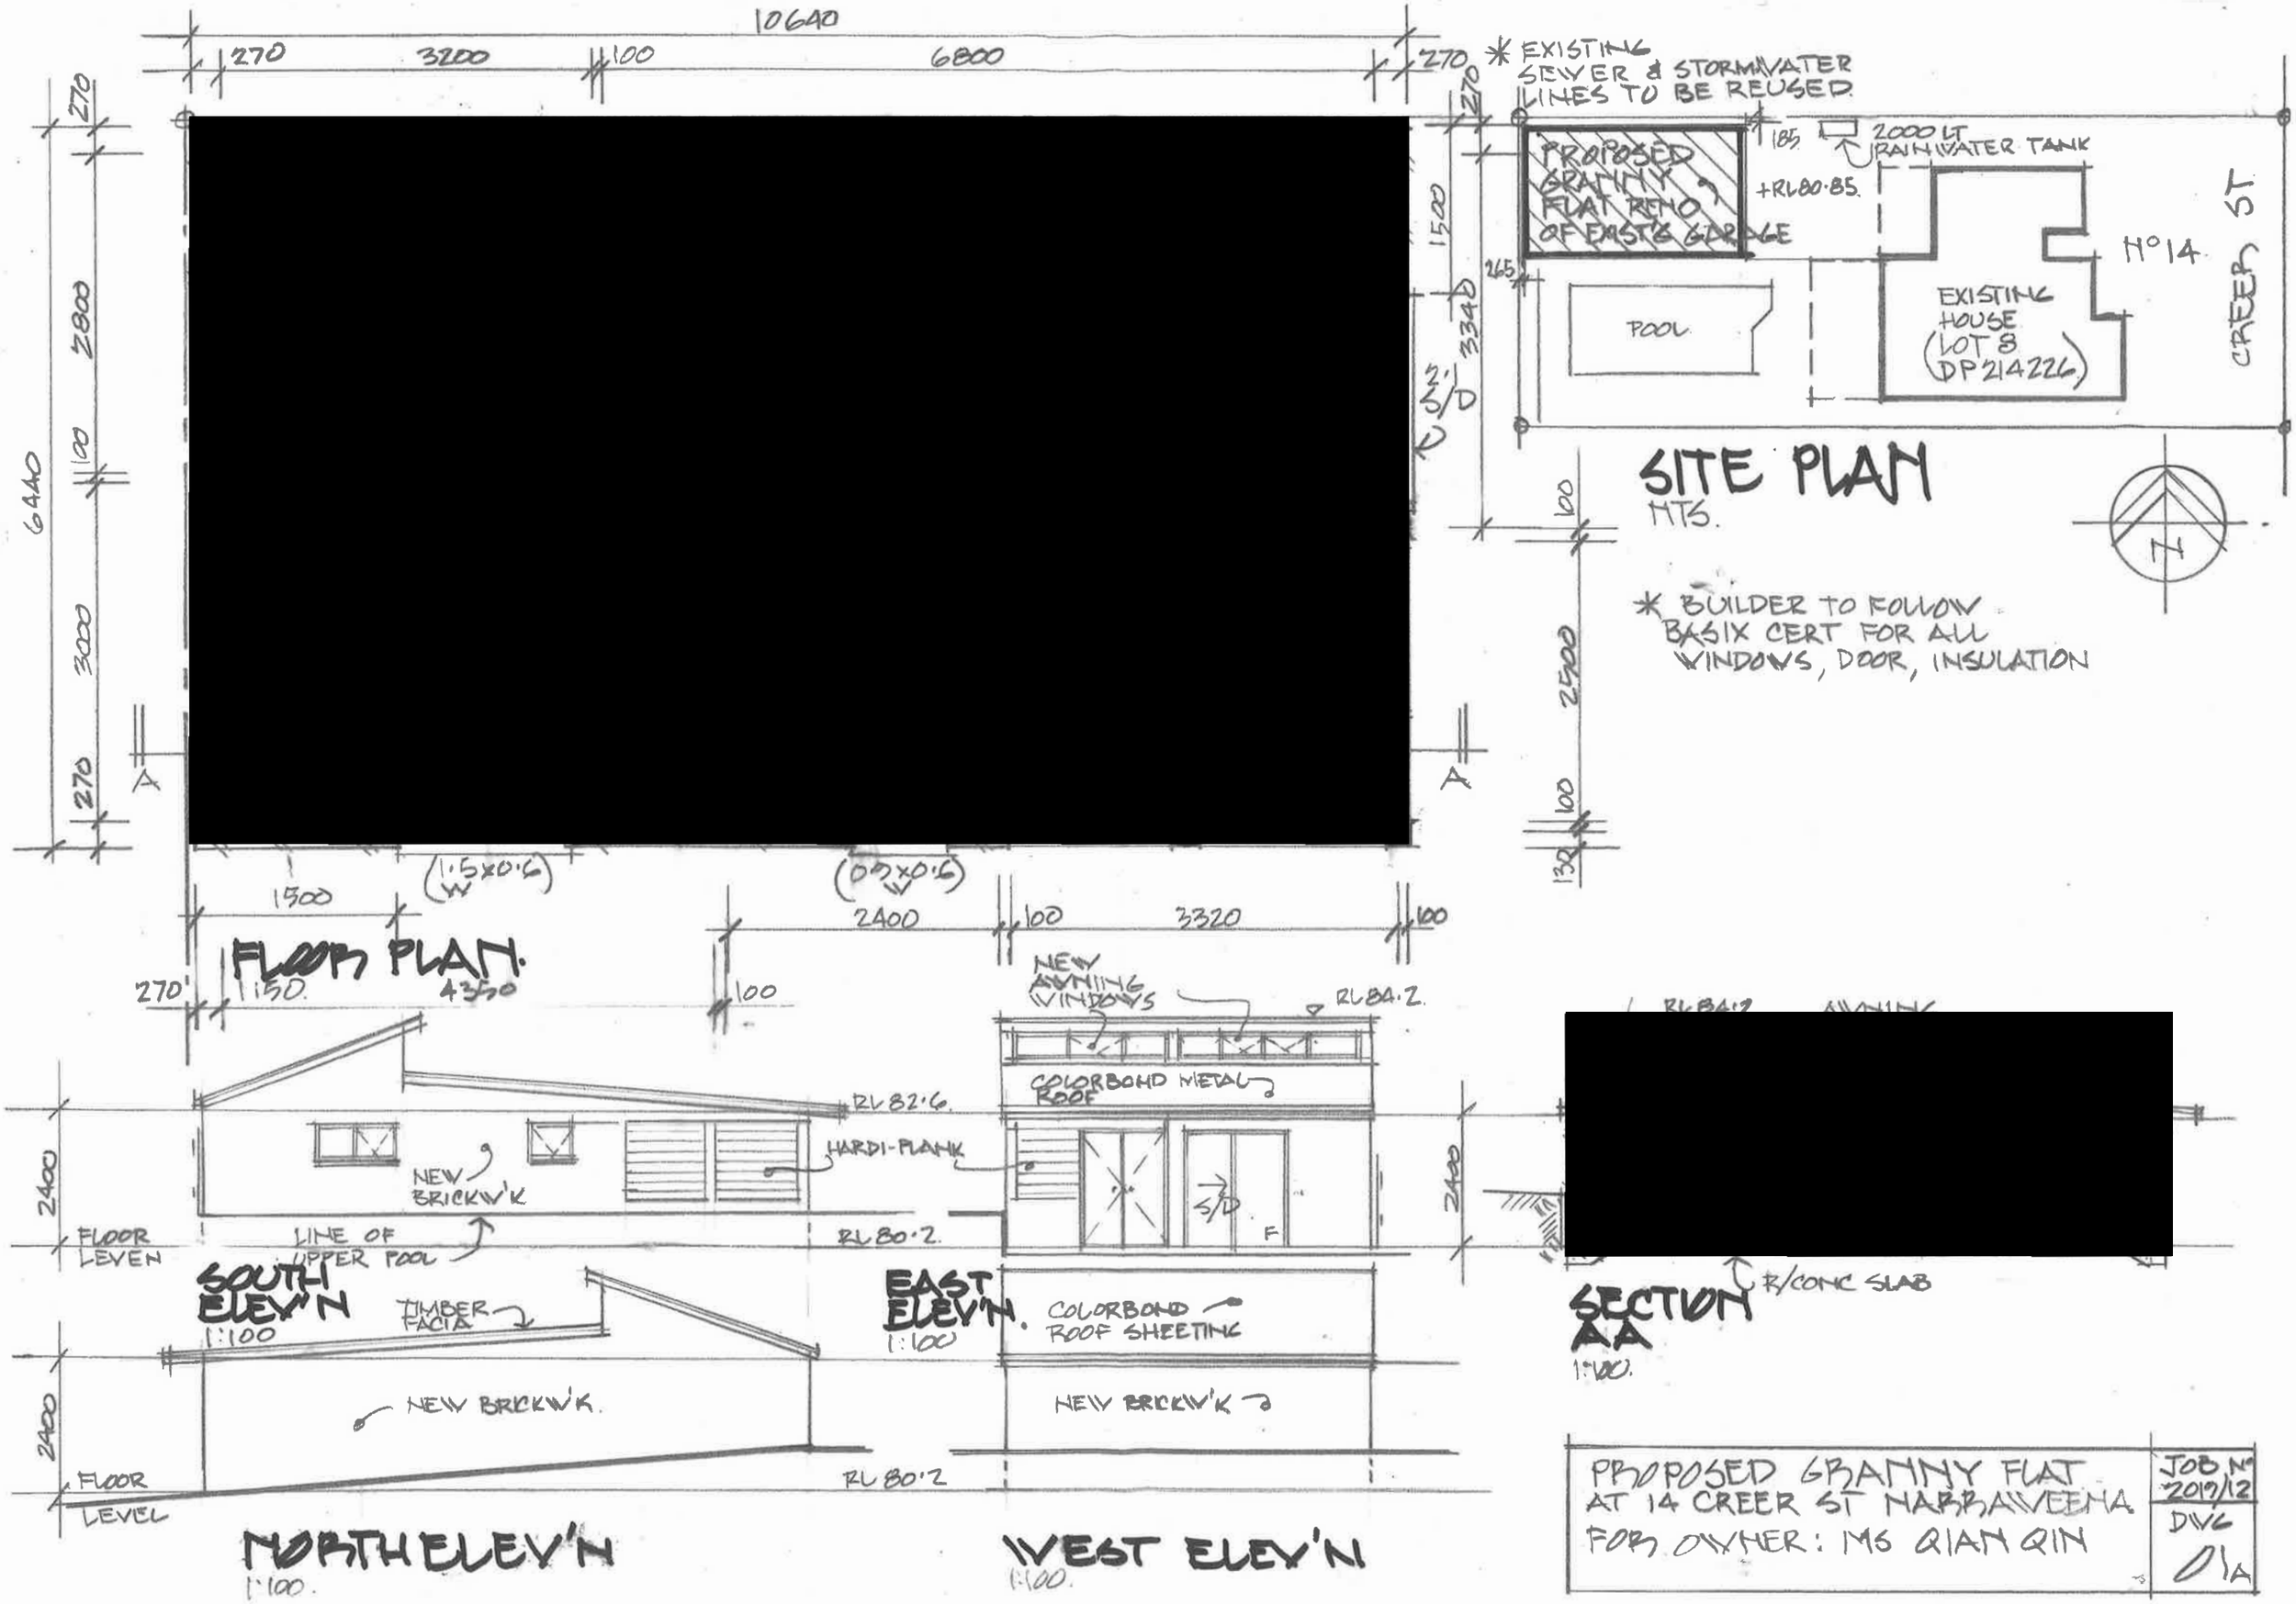
10640
270
3200
100
6800
270
6440
2800
3000
* EXISTING SEWER & STORMWATER LINES TO BE REUSED
PROPOSED GRANNY FLAT RENO OF EXIST'G GARAGE
185
2000 LT RAINWATER TANK
+RL80·85
1500
3340
265
POOL
EXISTING HOUSE (LOT 8 DP214226)
Nº14
CREER ST
S/D
SITE PLAN
MTS.
* BUILDER TO FOLLOW BASIX CERT FOR ALL WINDOWS, DOOR, INSULATION
25900
132
A
(1·5x0·6)
(0·7x0·6)
1500
2400
3320
FLOOR PLAN.
1:50.
4350
NEW AWNING WINDOWS
RL84·2.
COLORBOND METAL ROOF
RL82·6.
HARDI-PLANK
NEW BRICKW'K
FLOOR LEVEN
LINE OF UPPER POOL
RL80·2.
SOUTH ELEV'N
1:100
EAST ELEV'N.
1:100
TIMBER FACIA
COLORBOND ROOF SHEETING
NEW BRICKW'K.
FLOOR LEVEL
NORTH ELEV'N
1:100.
WEST ELEV'N
1:100.
R/CONC SLAB
SECTION AA
1:100.
PROPOSED GRANNY FLAT AT 14 CREER ST NARRAWEENA FOR OWNER: MS QIAN QIN
JOB Nº 2017/12
DWG 01A