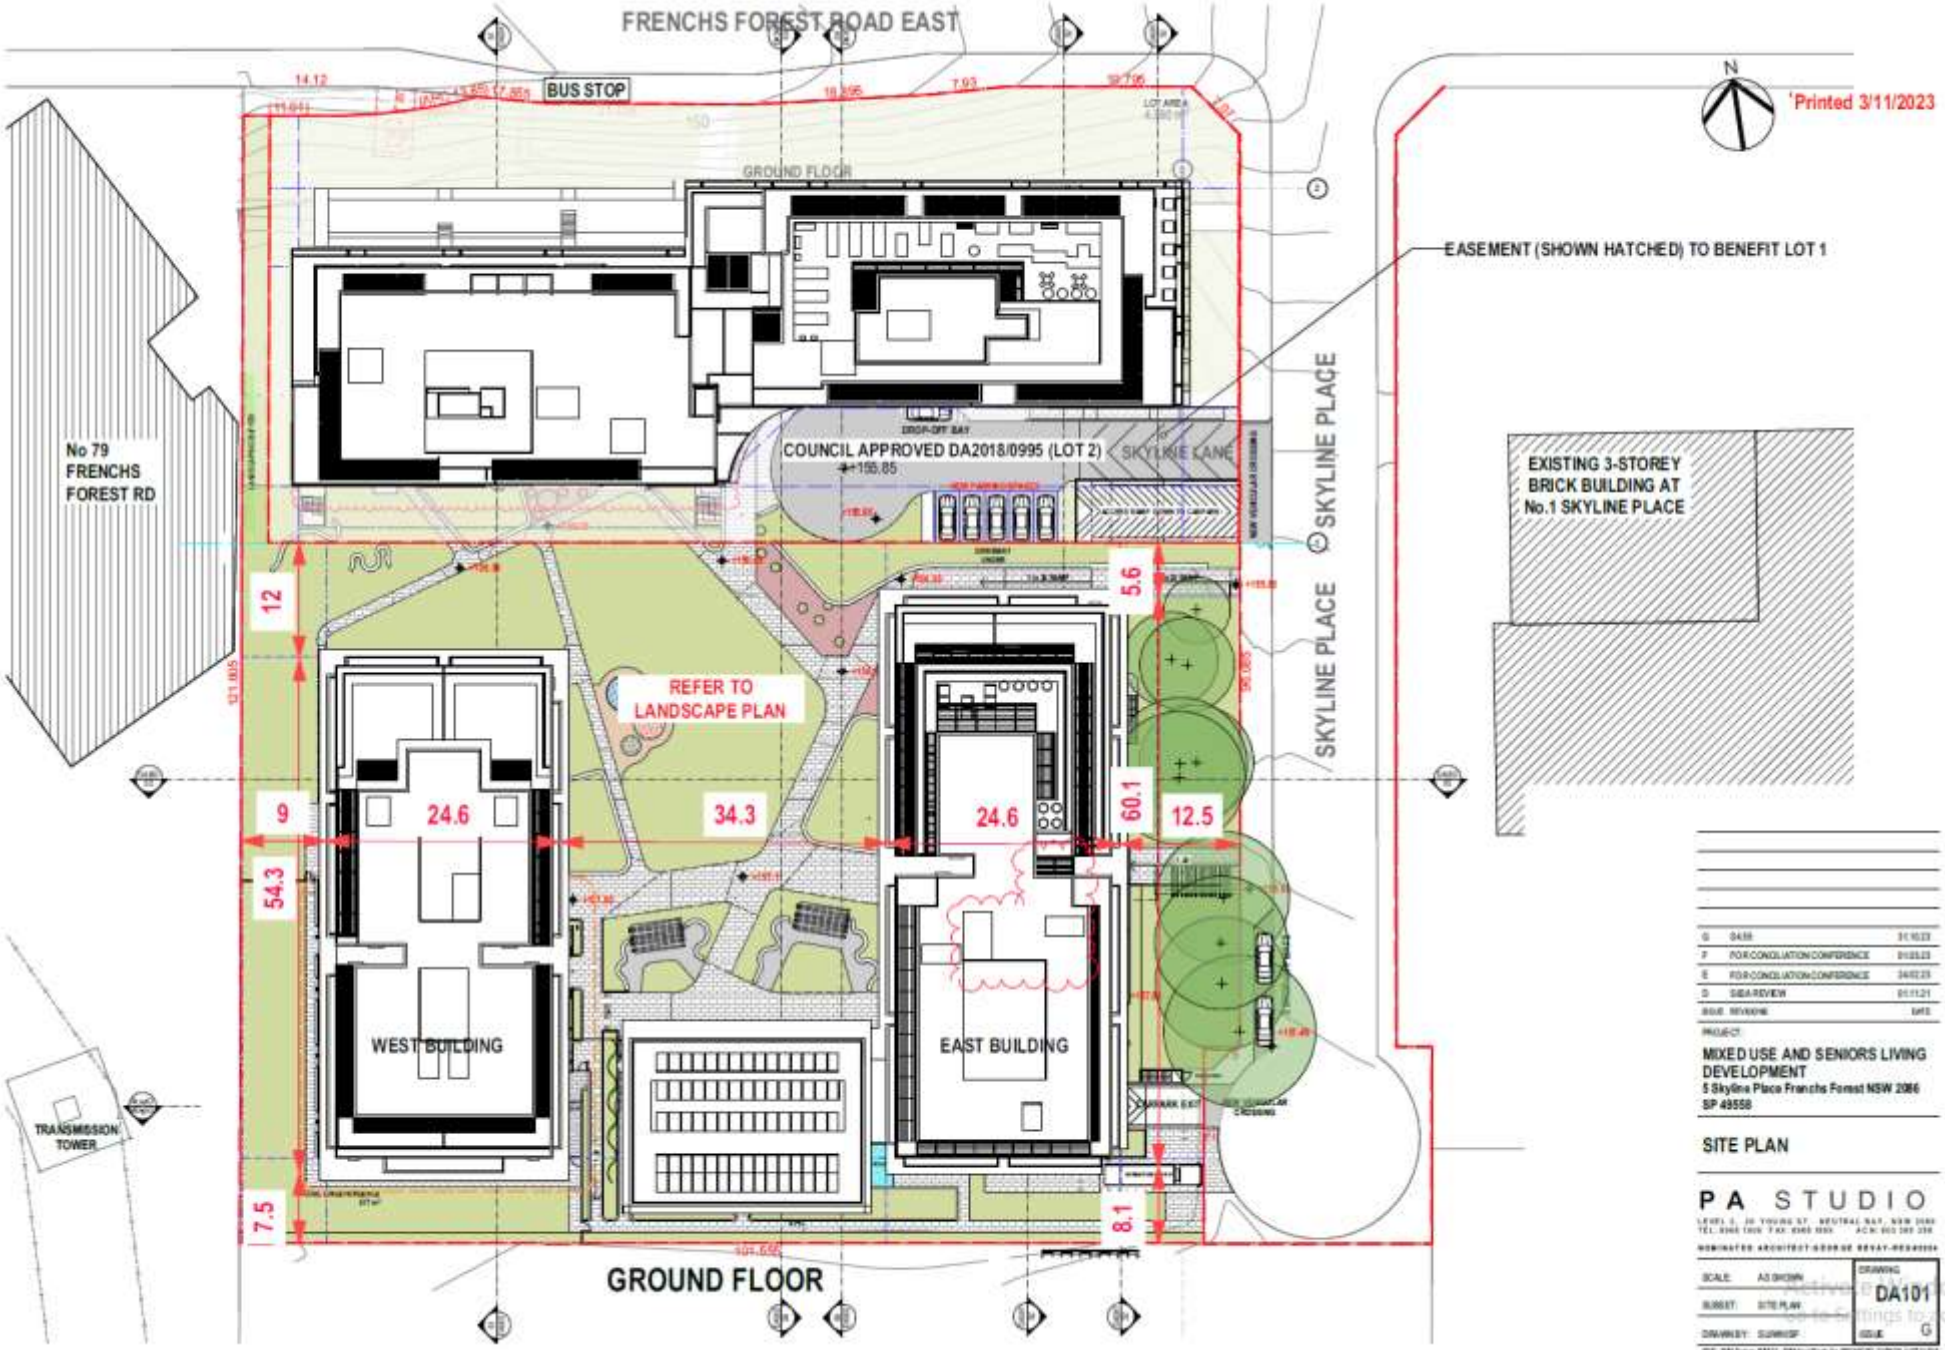

G	DA SS	31.10.23
F	FOR CONCILIATION CONFERENCE	01.03.23
E	FOR CONCILIATION CONFERENCE	24.02.23
D	SIEA REVIEW	01.11.21
ISSUE	REVISIONS	DATE

PROJECT:

MIXED USE AND SENIORS LIVING DEVELOPMENT
5 Skyline Place Frenchs Forest NSW 2086
SP 49558

SITE PLAN

PA STUDIO

SCALE:	AS SHOWN	DRAWING	DA101
SUBSET:	SITE PLAN		
DRAWN BY:	SJ/MW/SP	ISSUE	G