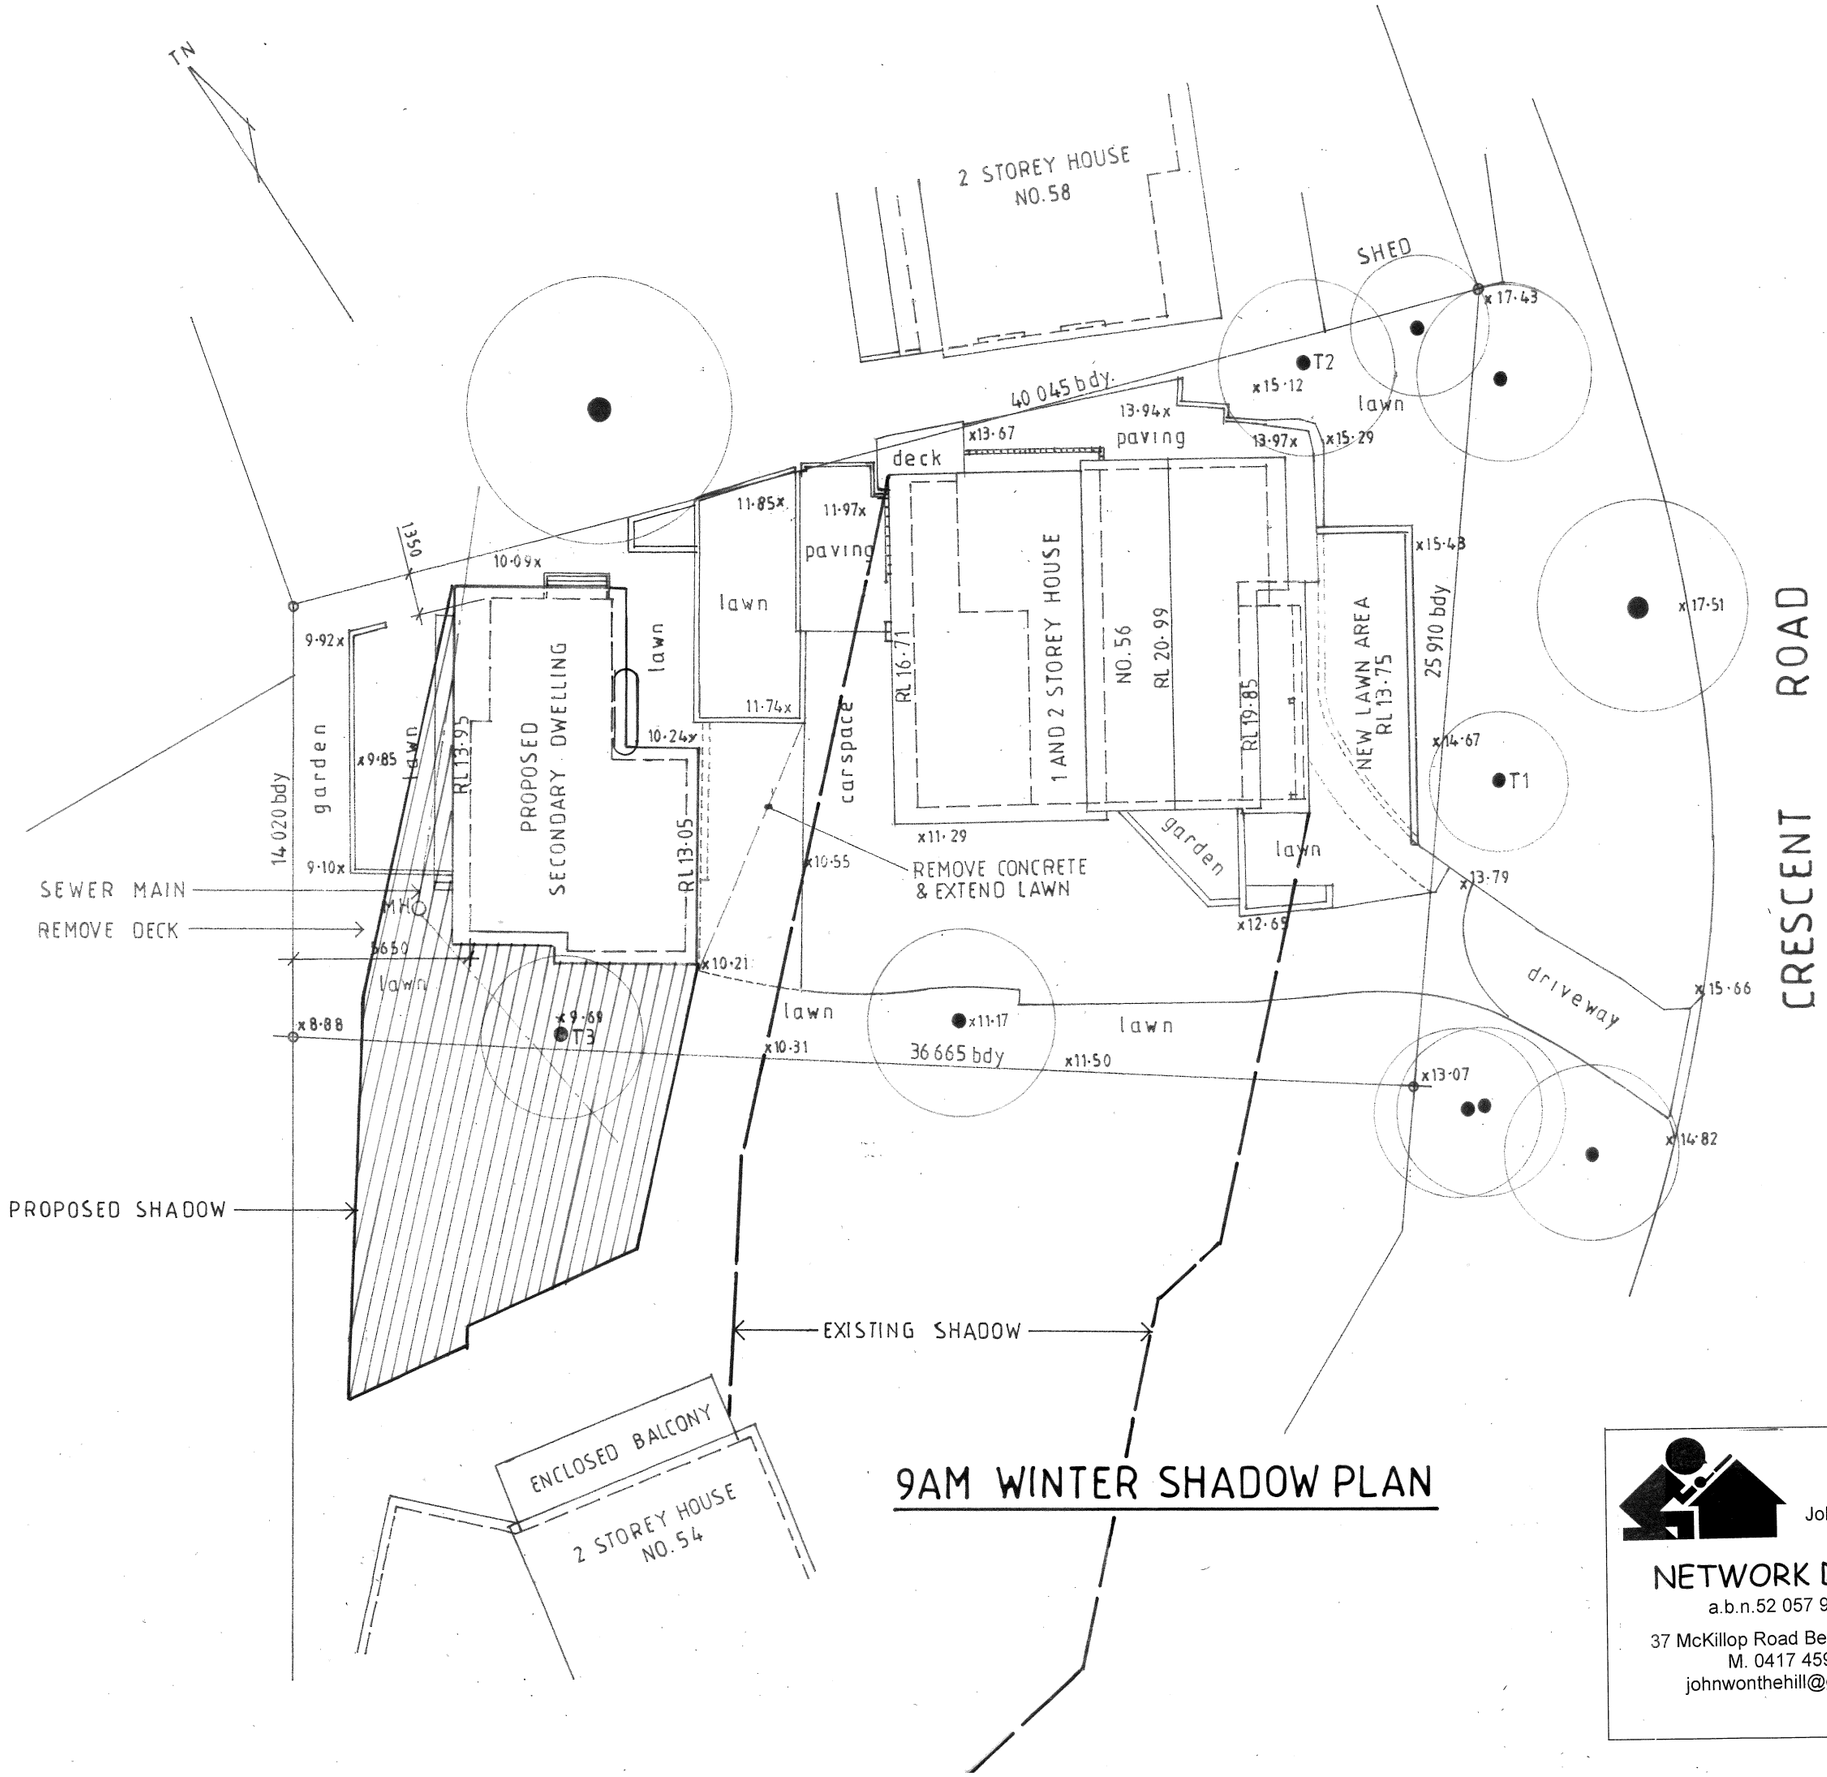

9AM WINTER SHADOW PLAN

John Wright
NETWORK DESIGN
a.b.n.52 057 985 118
37 McKillop Road Beacon Hill 2100
M. 0417 459 596
johnwonthehill@gmail.com

PROPOSED SECONDARY DWELLING AND RETAINING WALL
56 CRESCENT ROAD, NEWPORT
LOT 37L DP402192

CLIENT
JOSH AND REBECCA LISLE

9AM WINTER SHADOW PLAN

DATE	DRAWN	DRG. NO.
APRIL 2024	J.WRIGHT	04-24-CRE
SCALE	**ISSUE:**	**SHEET NO.**
1:200	DA	9

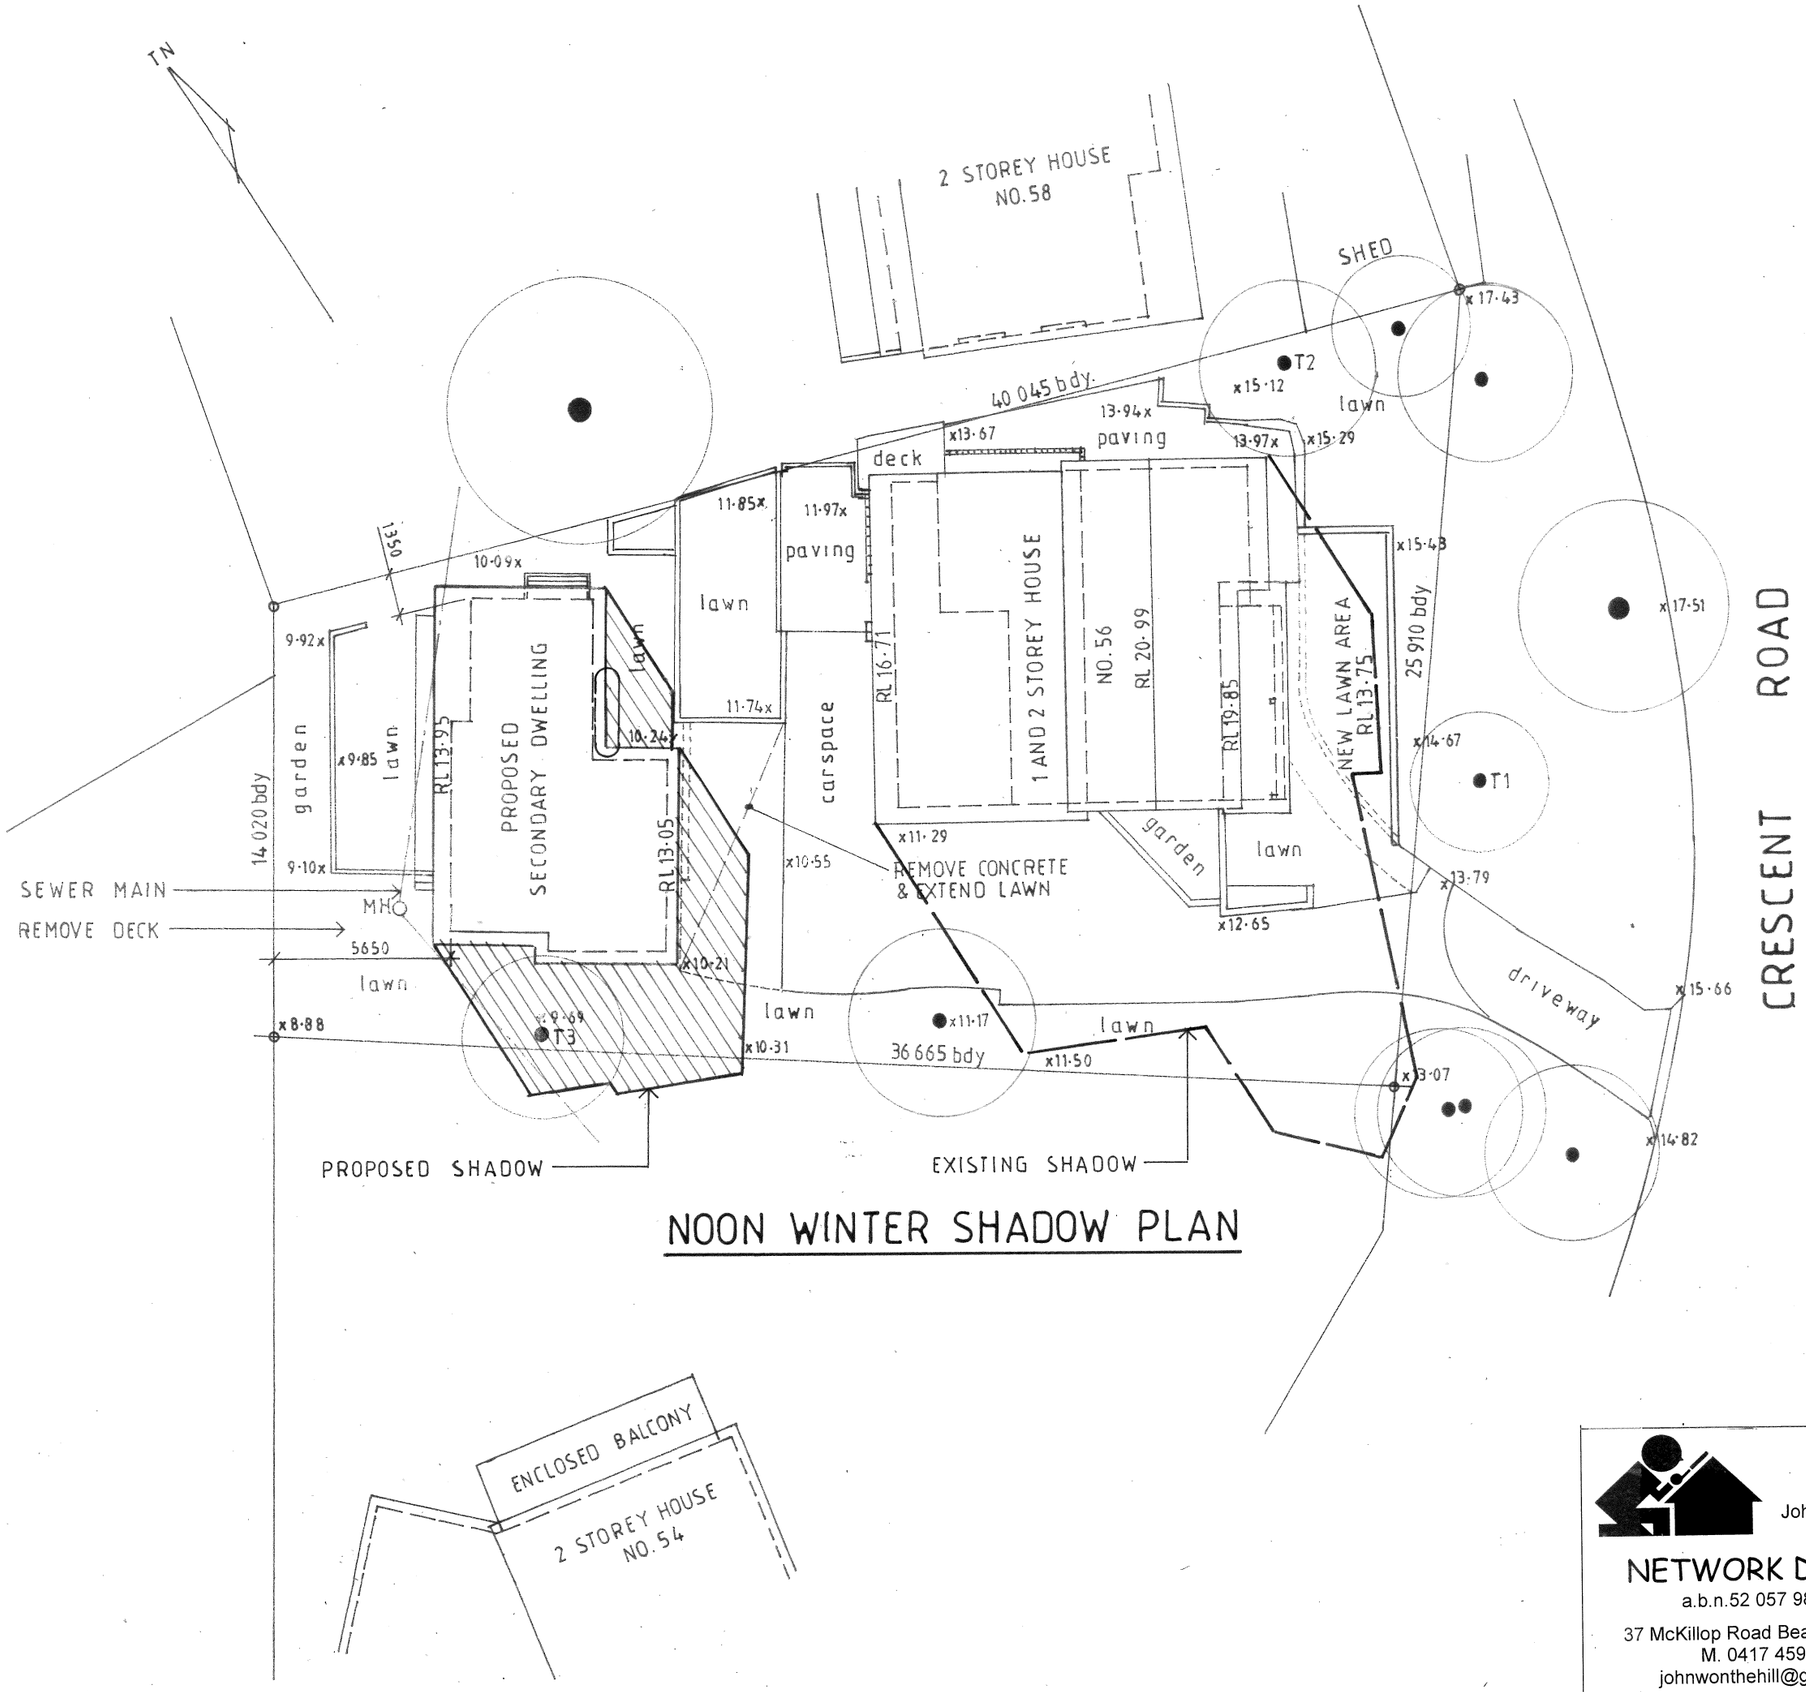

NOON WINTER SHADOW PLAN

John Wright

NETWORK DESIGN
a.b.n.52 057 985 118

37 McKillop Road Beacon Hill 2100
M. 0417 459 596
johnwonthehill@gmail.com

PROPOSED SECONDARY DWELLING AND RETAINING WALL
56 CRESCENT ROAD, NEWPORT
LOT 37L DP402192

CLIENT
JOSH AND REBECCA LISLE

NOON WINTER SHADOW PLAN

DATE	DRAWN	DRG. NO.
APRIL 2024	J.WRIGHT	04-24-CRE
SCALE	**ISSUE:**	**SHEET NO.**
1:200	DA	10

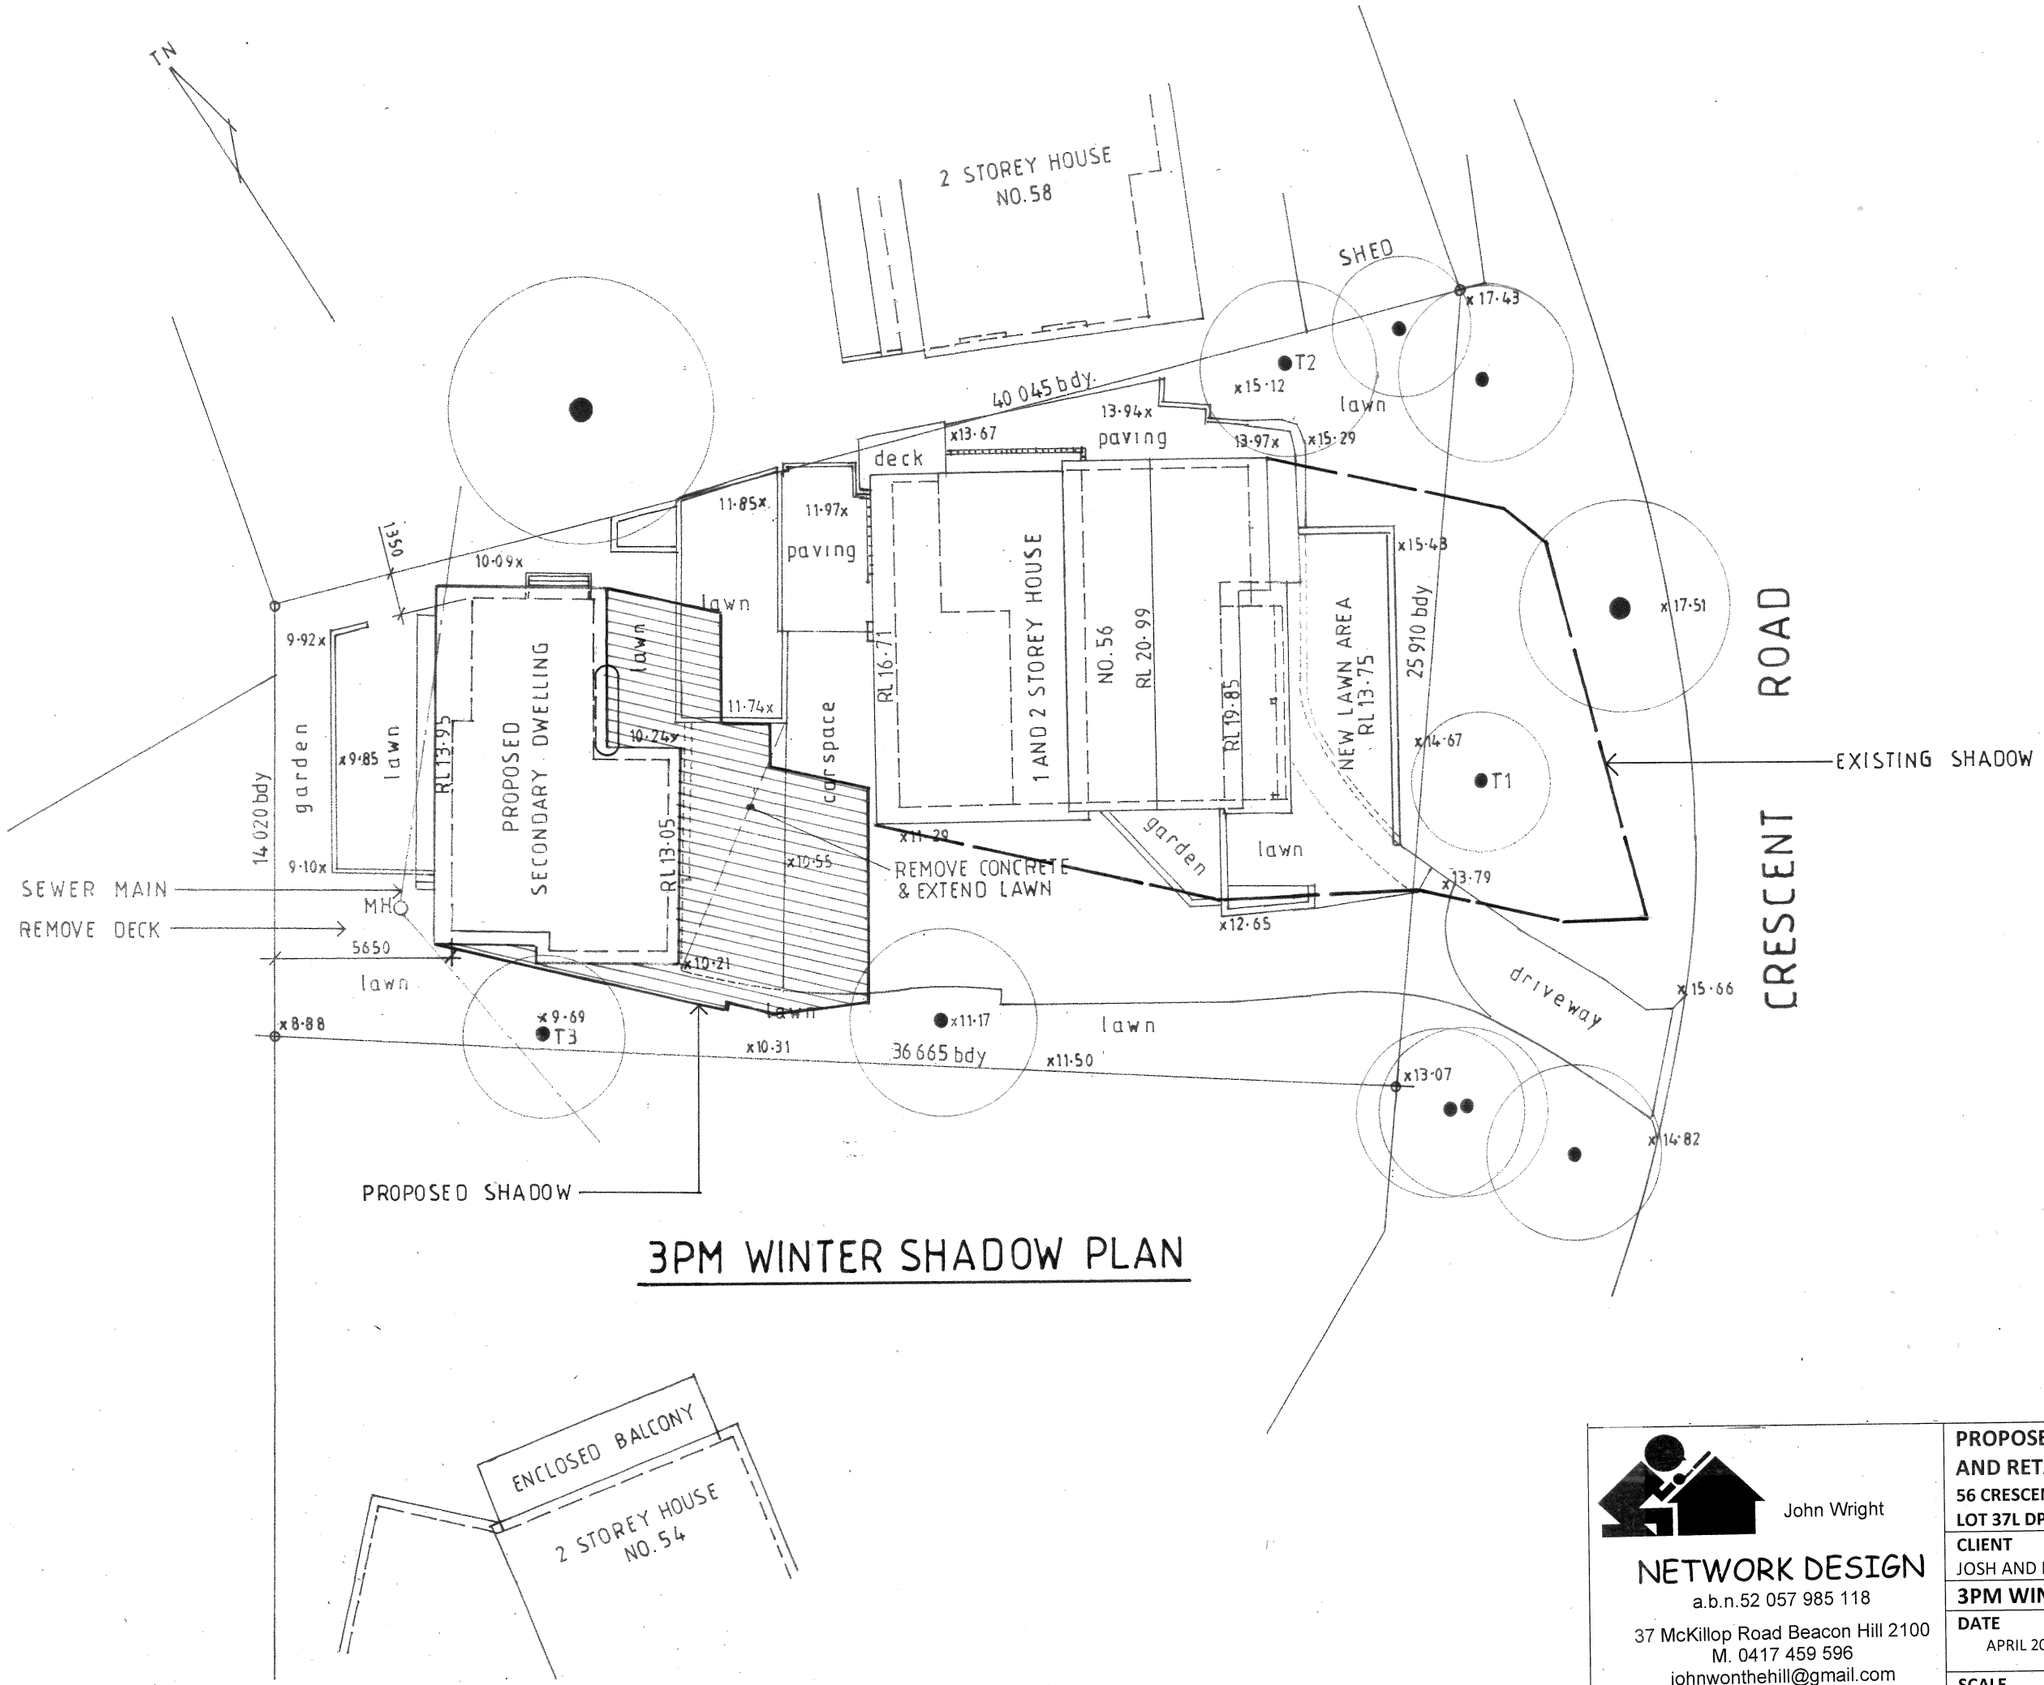

3PM WINTER SHADOW PLAN

John Wright

NETWORK DESIGN

a.b.n.52 057 985 118

37 McKillop Road Beacon Hill 2100

M. 0417 459 596

johnwonthehill@gmail.com

PROPOSED SECONDARY DWELLING AND RETAINING WALL

56 CRESCENT ROAD, NEWPORT

LOT 37L DP402192

CLIENT

JOSH AND REBECCA LISLE

3PM WINTER SHADOW PLAN

DATE	DRAWN	DRG. NO.
APRIL 2024	J.WRIGHT	04-24-CRE
SCALE	**ISSUE:**	**SHEET NO.**
1:200	DA	11