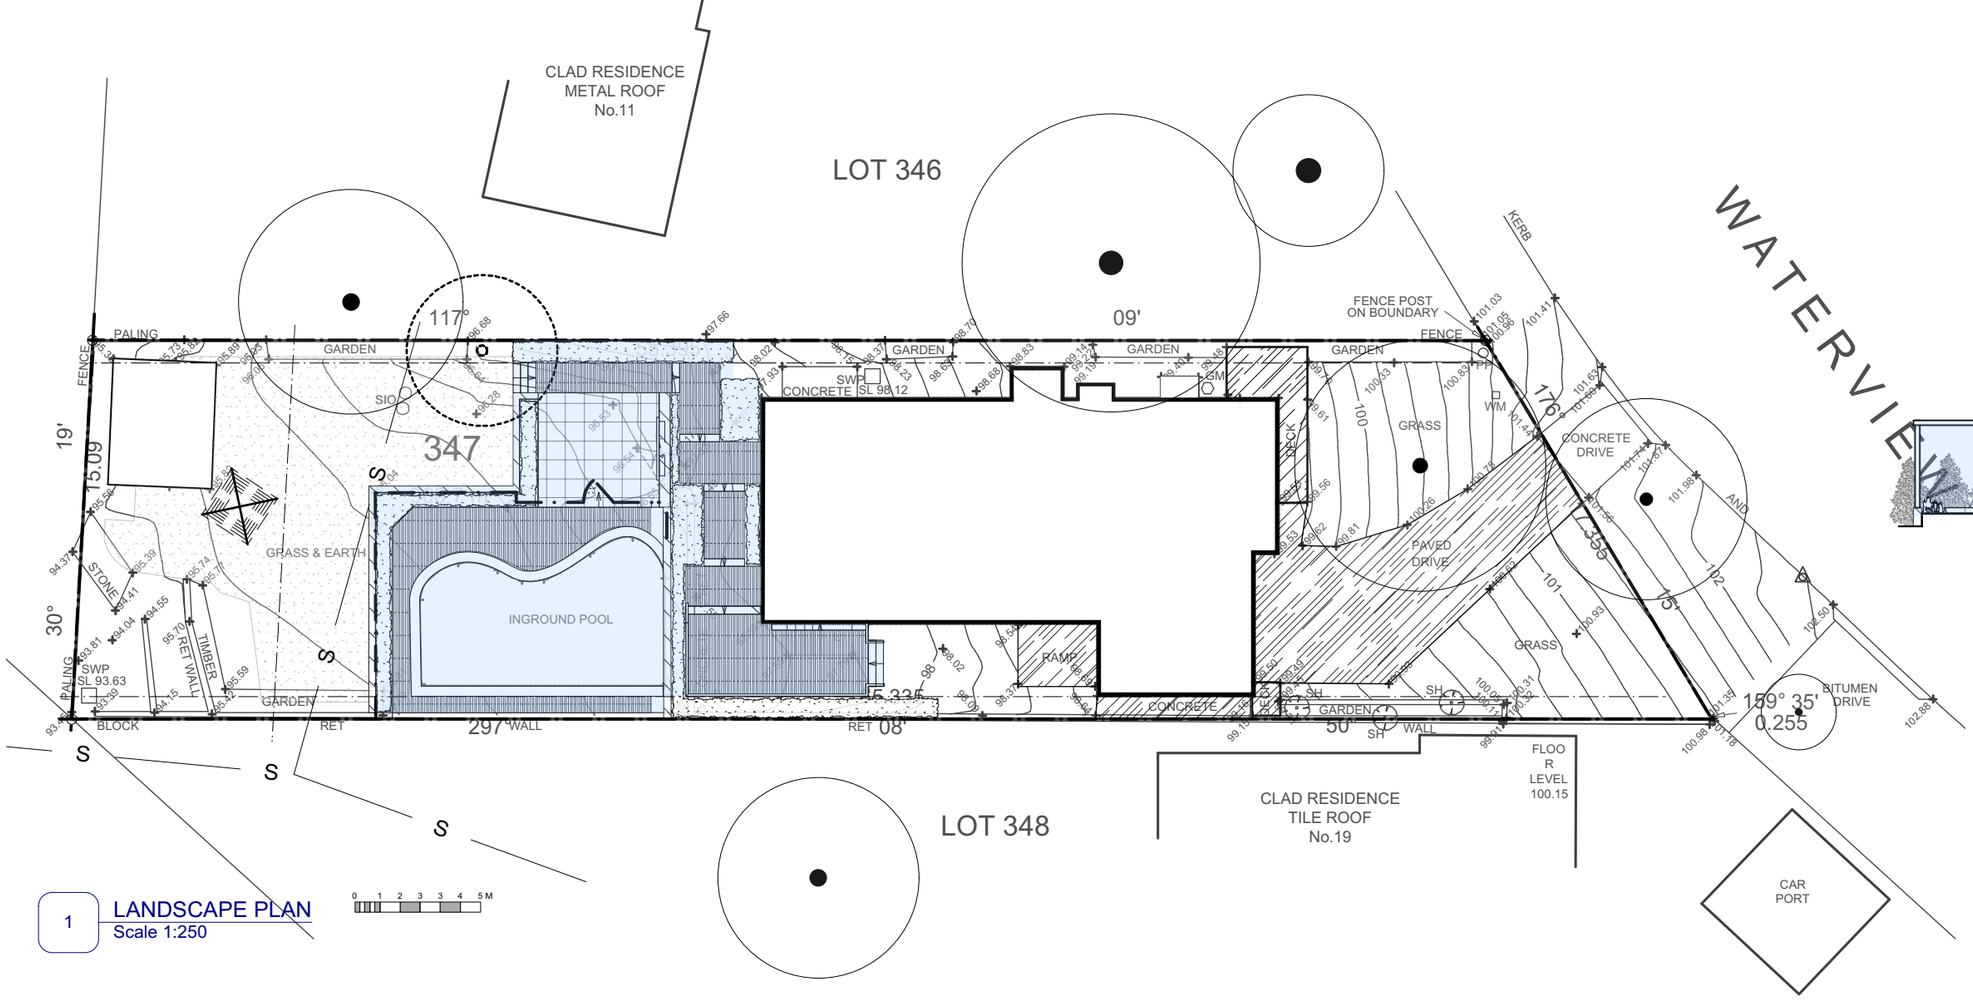

1 LANDSCAPE PLAN
Scale 1:250

3 ELEVATIONS
Scale 1:200

NOTIFICATION PLANS