PLAN FORM 2 (A2) SITE PLAN.

WARNING: CREASING OR FOLDING WILL LEAD TO REJECTION

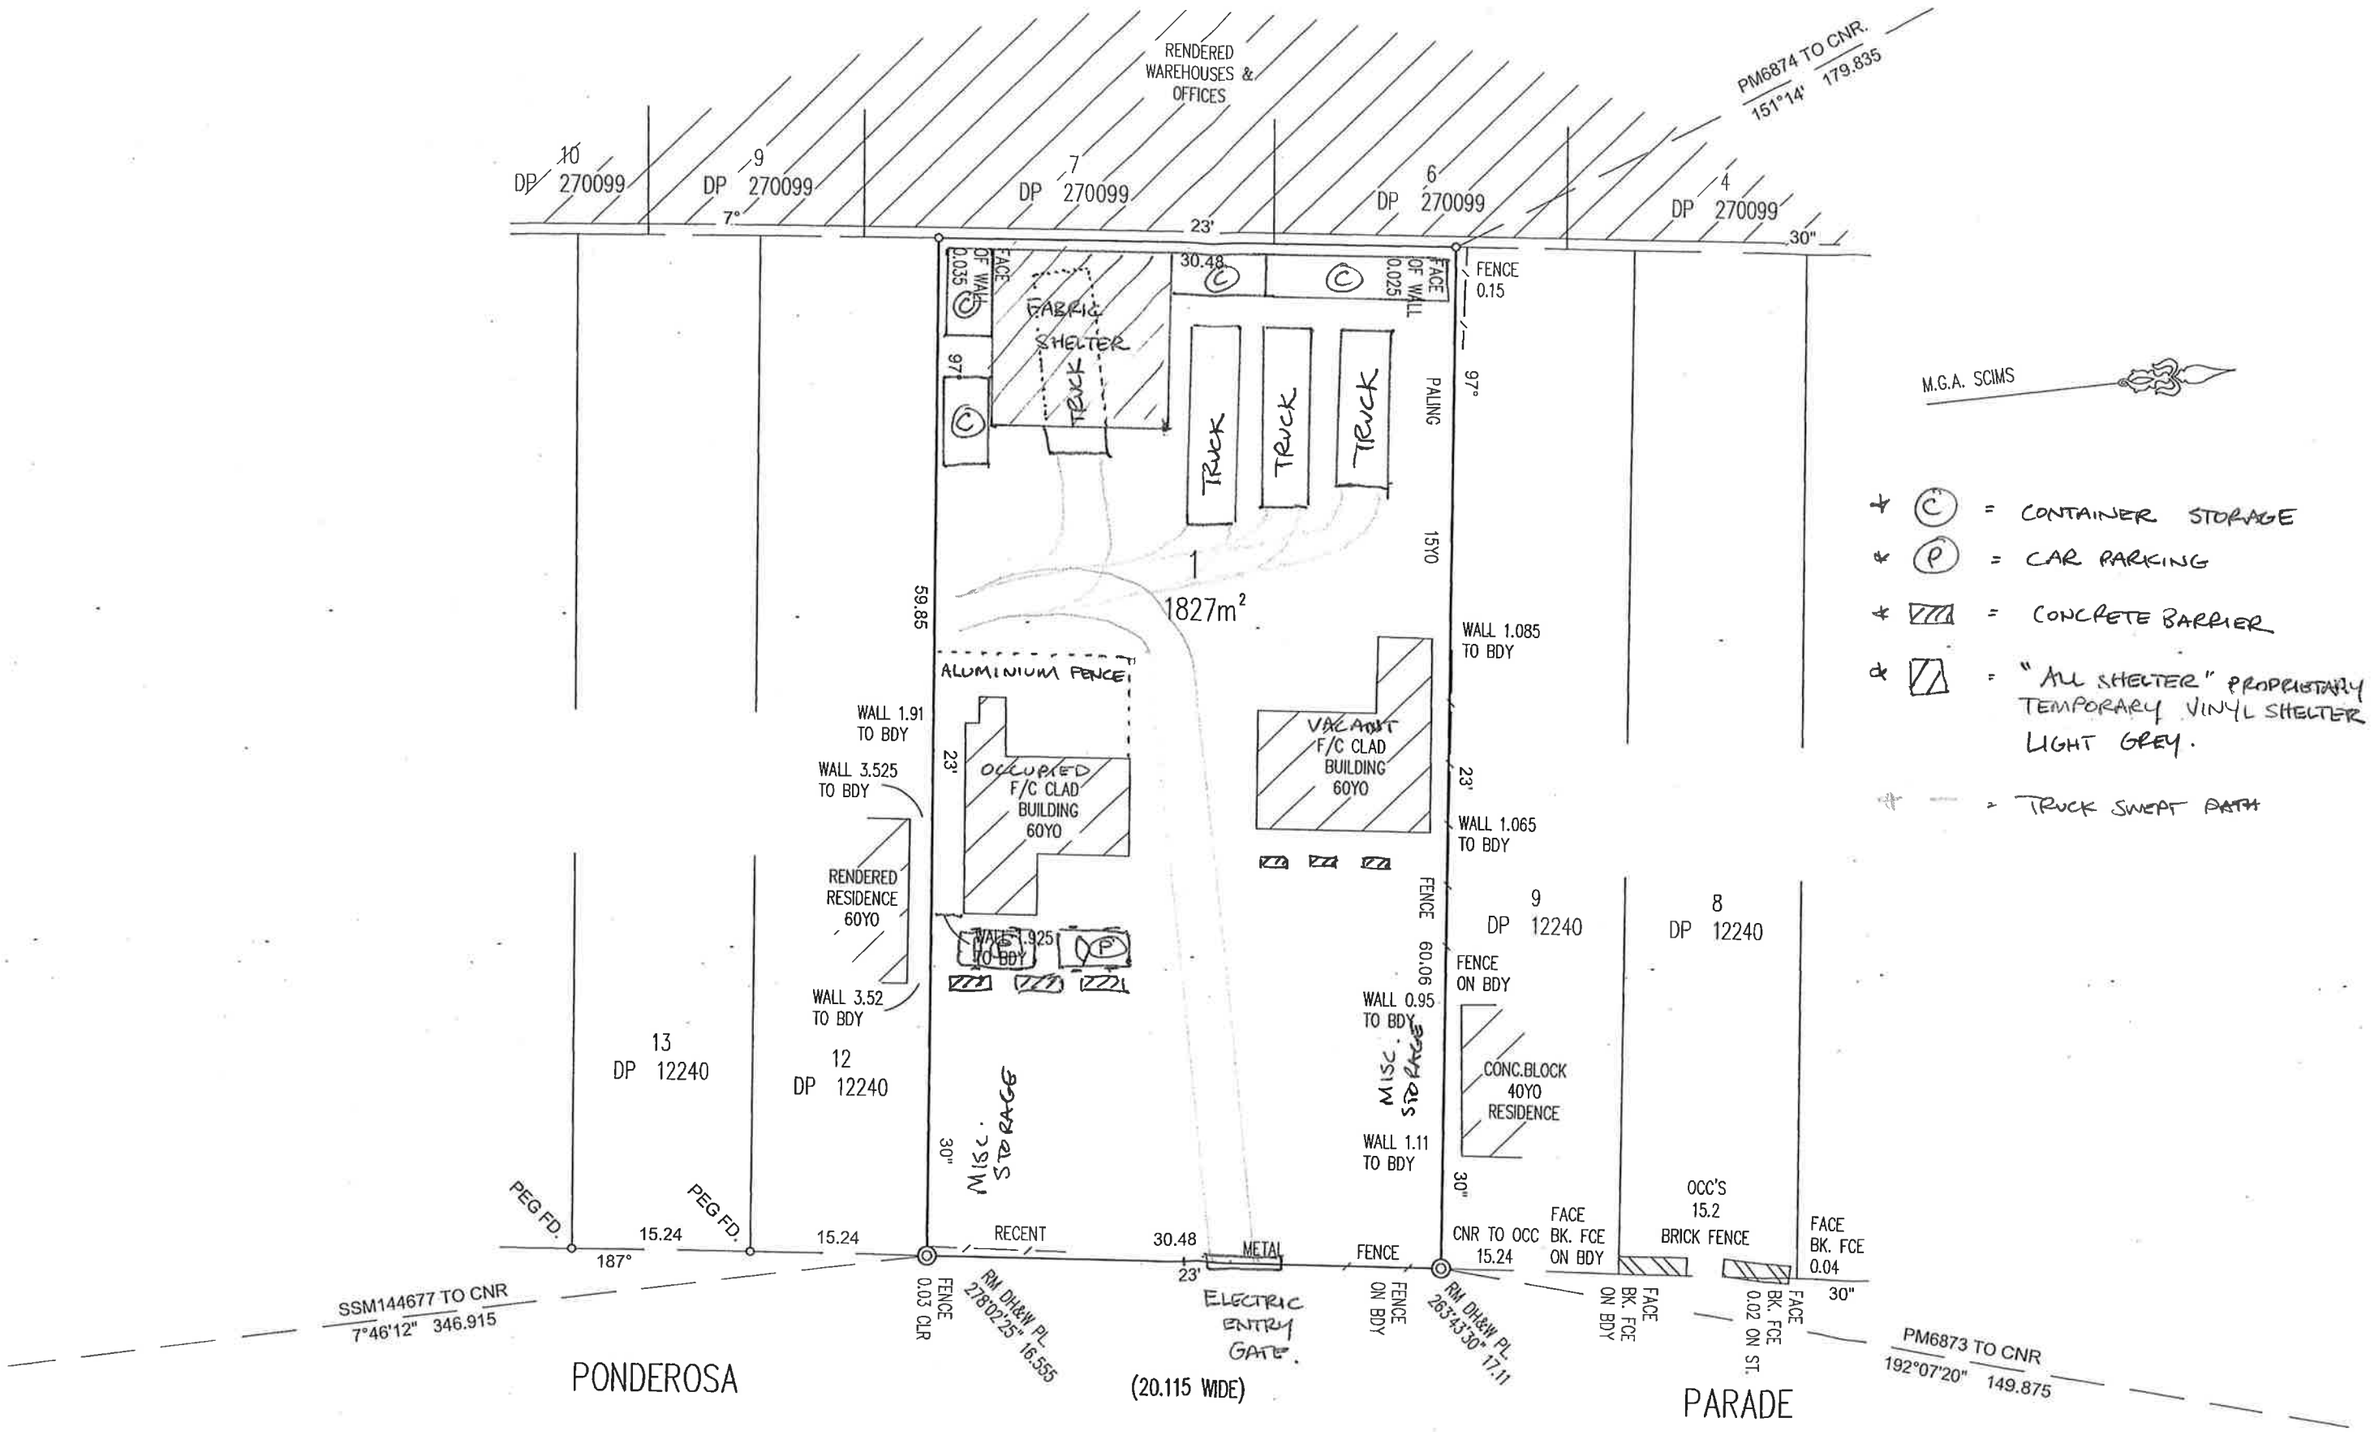

Surveyor: ANDREW KOROMPAY Date of Survey: 18/07/2018 Surveyor's Ref: 1133 CONSOL	PLAN OF CONSOLIDATION OF LOTS 10 AND 11 IN DP12240	LGA: NORTHERN BEACHES Locality: WARRIEWOOD Parish: NARRABEEN Lengths are in metres. Reduction Ratio 1 : 250	Registered	

10 20 30 40 50 60 Table of mm 100 110 120 130 140 150