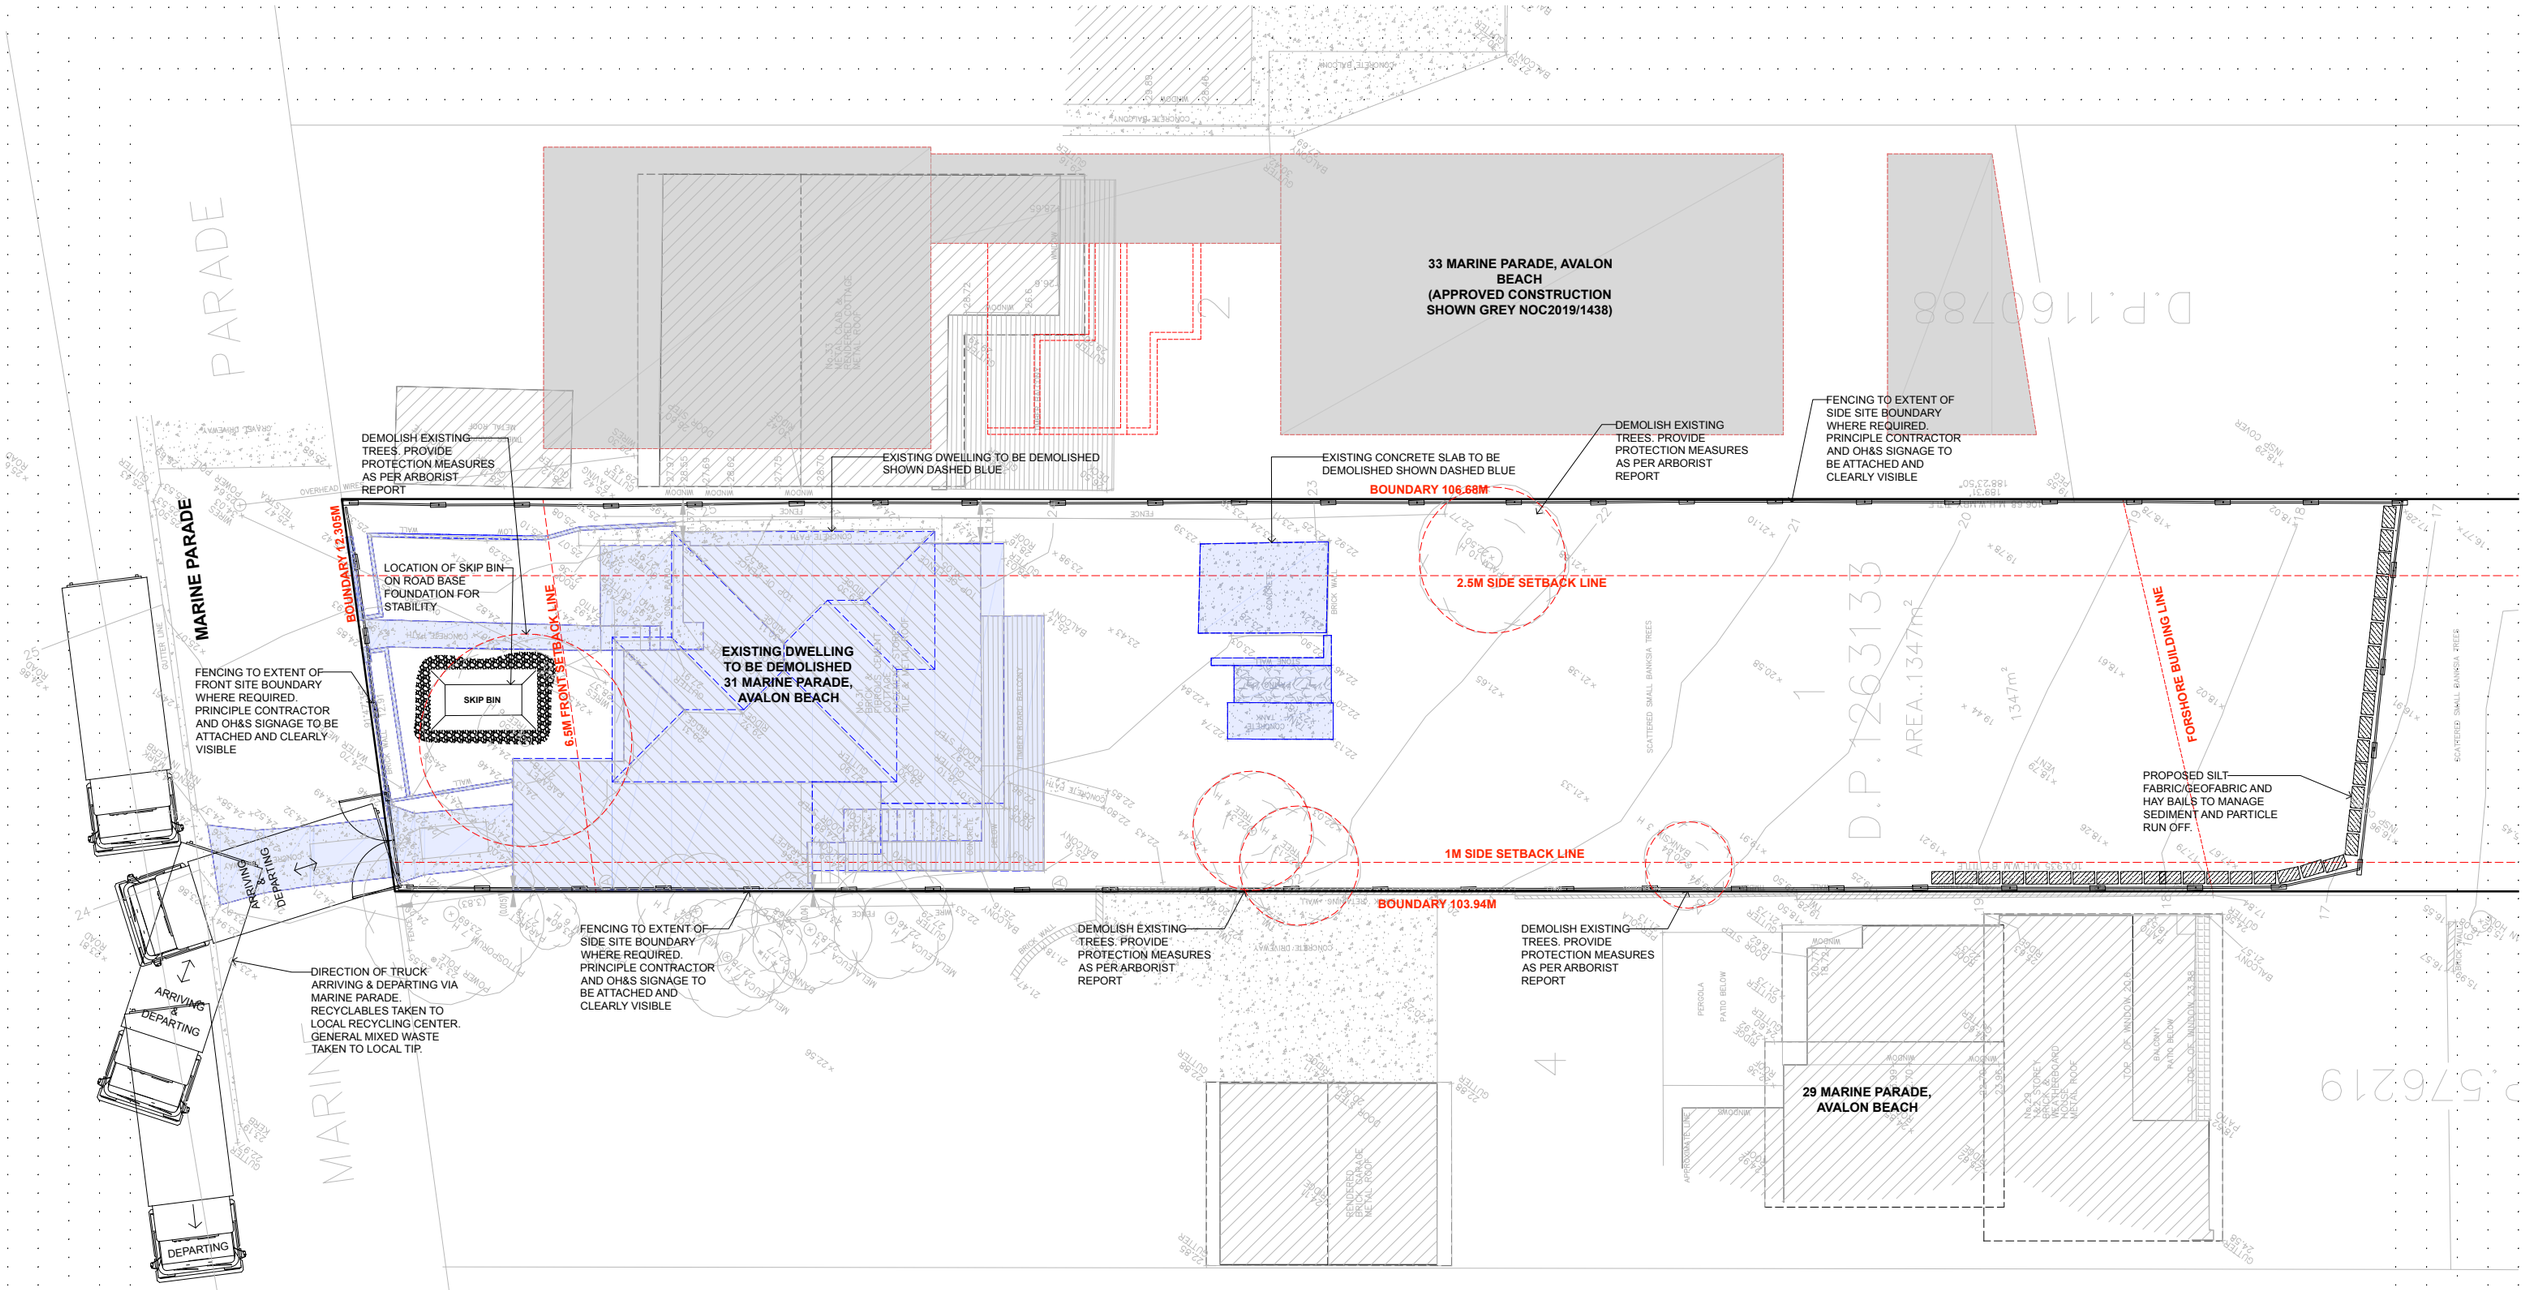

WASTE MANAGEMENT, SEDIMENT CONTROL & EROSION PLAN 1:100 @ A1 OR 1:200 @A 3

NORTH

LEGEND:

- 22.03 — DENOTES EXISTING SPOT LEVEL
- RL 7.10 — DENOTES PROPOSED LEVEL

NOTE: THESE DRAWINGS ARE NOT FOR CONSTRUCTION. FOR DA APPROVAL ONLY.
NOTE: DO NOT SCALE OFF THIS DRAWING
NOTE: ALL WORKS TO BE IN ACCORDANCE WITH THE NCC
NOTE: ALL WORKS TO BE IN ACCORDANCE WITH THE RELEVANT AUSTRALIAN STANDARDS.
NOTE: ALL WORKS TO BE IN ACCORDANCE WITH THE BASIX REQUIREMENTS
NOTE: ALL WORKS TO BE IN ACCORDANCE WITH CONSULTANTS REQUIREMENTS

KEY:

- DENOTES PROPOSED WALLS
- DENOTES OUTLINE OF EXISTING TO BE DEMOLISHED
- DENOTES AREA OF PROPOSED LANDSCAPING
- DENOTES AREA OF PROPOSED DEMOLITION

PROJECT:
PROPOSED NEW RESIDENTIAL DWELLING

CLIENT:
SHAUN TIMBRELL & SARAH PARKER

LOCATION:
31 MARINE PARADE,
NORTH AVALON, NSW

PROJECT STAGE:
DEVELOPMENT APPLICATION

DRAWING TITLE:
WASTE MANAGEMENT, SEDIMENT CONTROL & EROSION PLAN

SCALE:
1:200 @ A3

DATE OF ISSUE:
24.05.2021

DRAWING NO.
DA-503

REVISION:
B

r a m a

daniel raymond
architect
nsw reg. #9788

thomas martin
architect
nsw reg. #10383

1 / 6 WARATAH ST,
MONA VALE. NSW. 2103

www.ramaarchitects.com

e. info@ramaarchitects.com

ABN 612 713 425

COPYRIGHT OF RAMA. ARCHITECTS PTY. LTD.
THIS DRAWING IS NOT TO BE USED OR REPRODUCED IN ANY FORM WITHOUT CONSENT.
DO NOT SCALE FROM THIS DRAWING