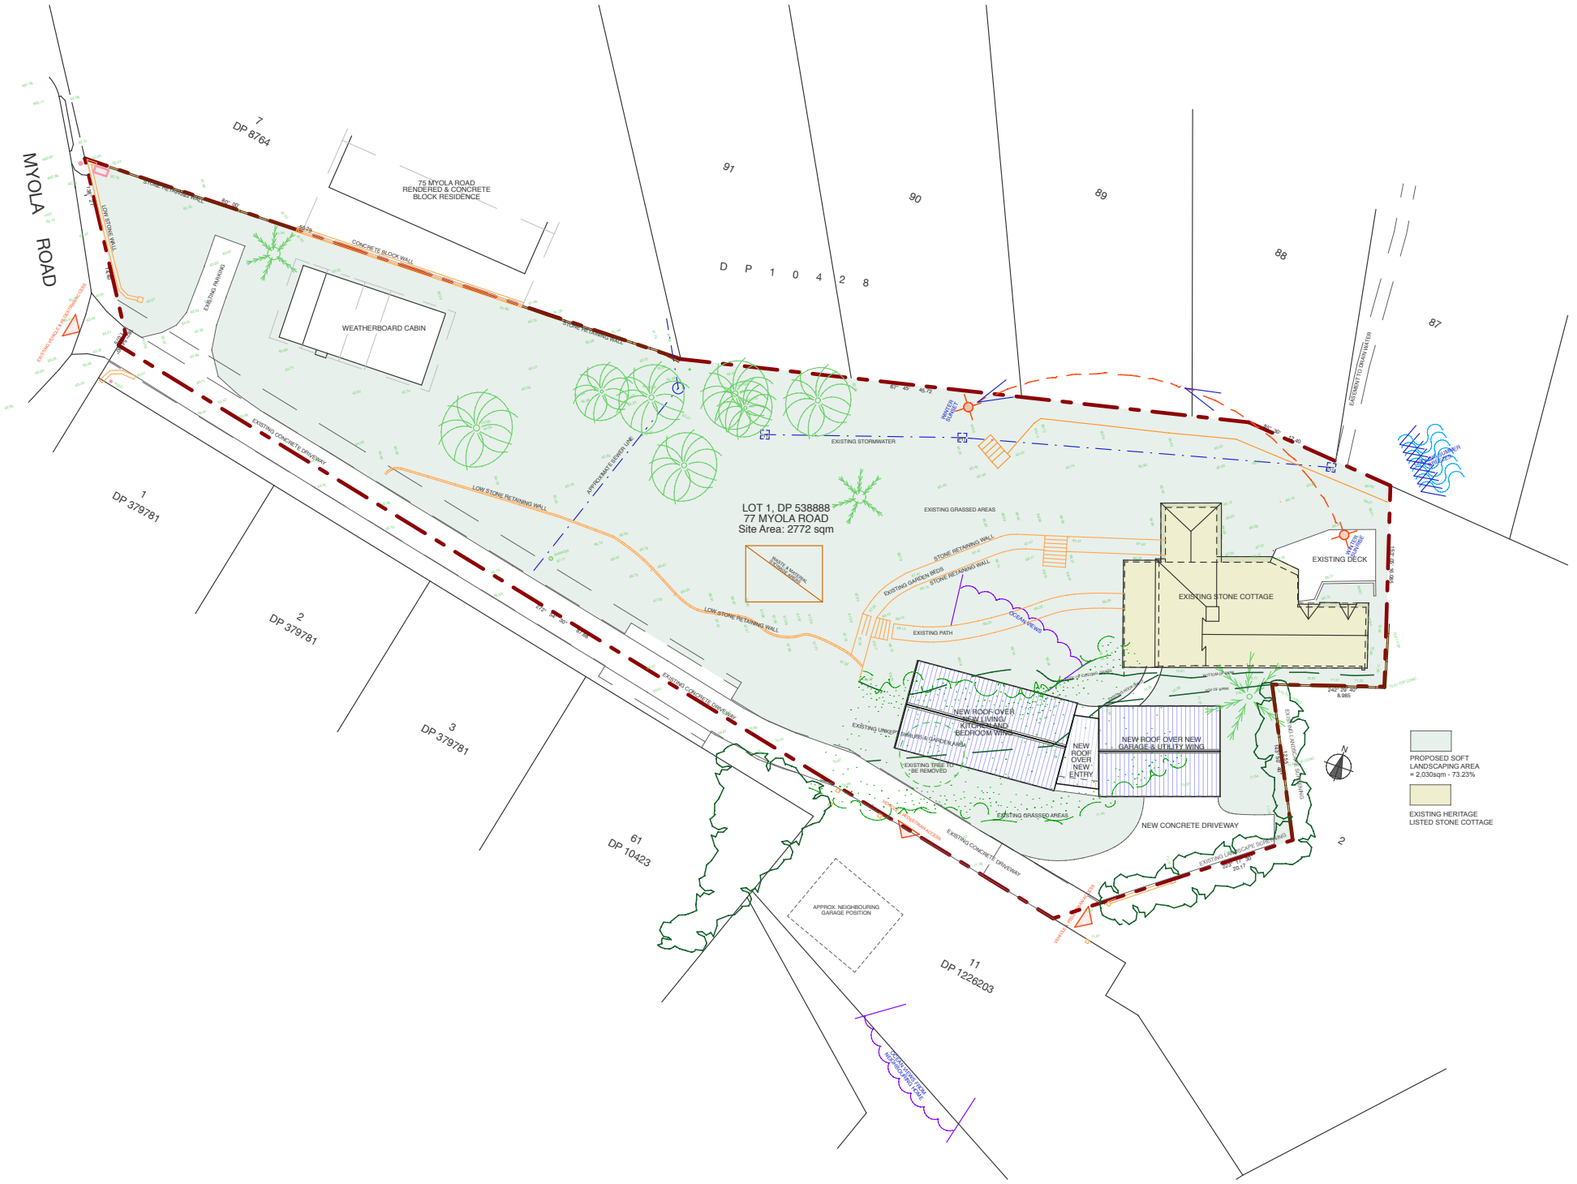

AMENDMENTS

JO WILLMORE DESIGNS
11 Hudson Parade
Clareville NSW 2107
(02) 9918 2479
ABN 27 370 370 173

ALTERATIONS AND ADDITIONS

for: D. & M. Catchlove
at: LOT 1 , DP 538888, 77 Myola Road
NEWPORT 2016

drawing title

SITE ANALYSIS

NOTE: Use figured dimension only.
Do not scale off drawings . All levels and dimensions to be verified prior to construction of work

date: NOVEMBER 2024

scale: 1:500 (A3)

drawing number

DA-08