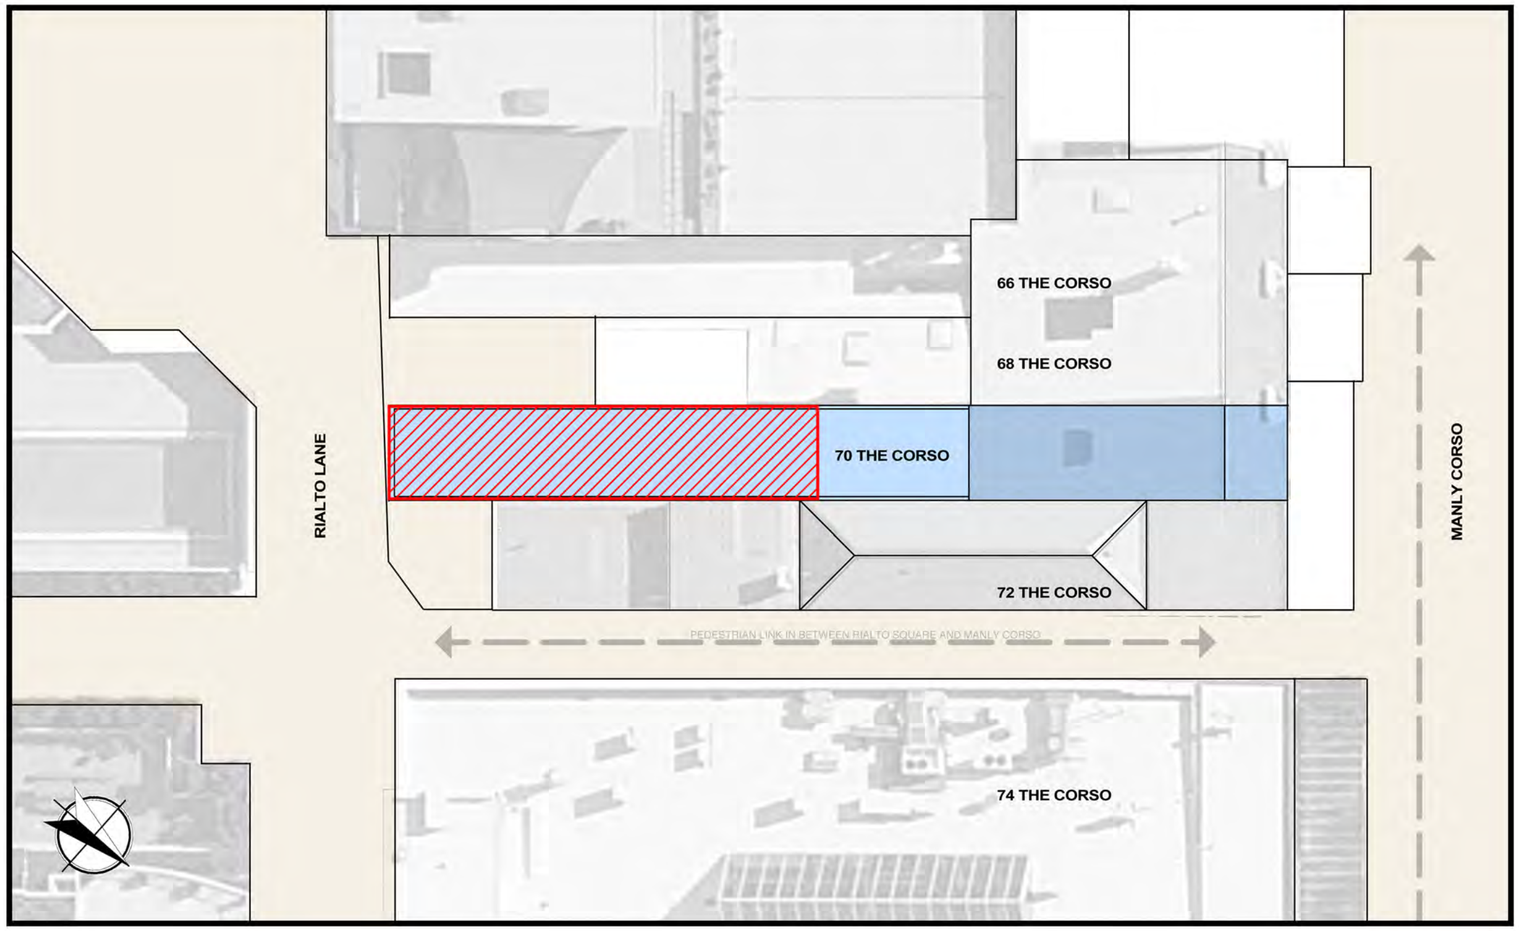

site plan

70, the corso, manly - site shown in blue - area of current DA shown in red hatch

Scale 1:200 @ A2

northern beaches council

THIS PLAN IS TO BE READ IN CONJUNCTION WITH THE CONDITIONS OF DEVELOPMENT CONSENT

DA2022/0640

project title:
PROPOSED ALTERATIONS & ADDITIONS
AT No. 70 THE CORSO

no:	date:	revision / issue date:	by:
	12.3.2019	DA ISSUE	URB

checked by:	
drawn by:	
date issued:	12.3.2019
job number:	

sheet title:
SITE PLAN

sheet number:
A003

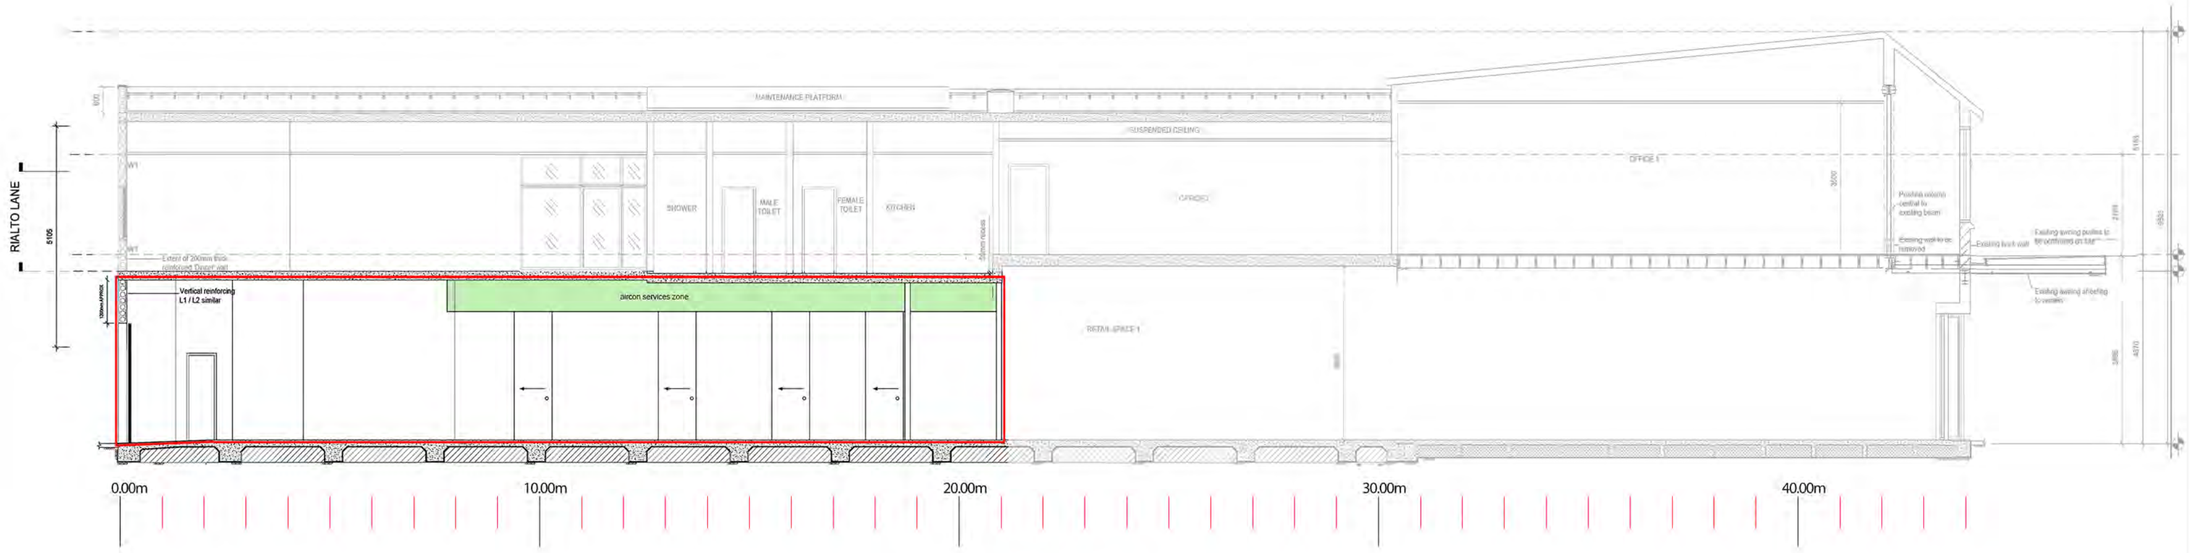

2 / B1.3 SECTION B-B

SCALE = 1:100 @ A2

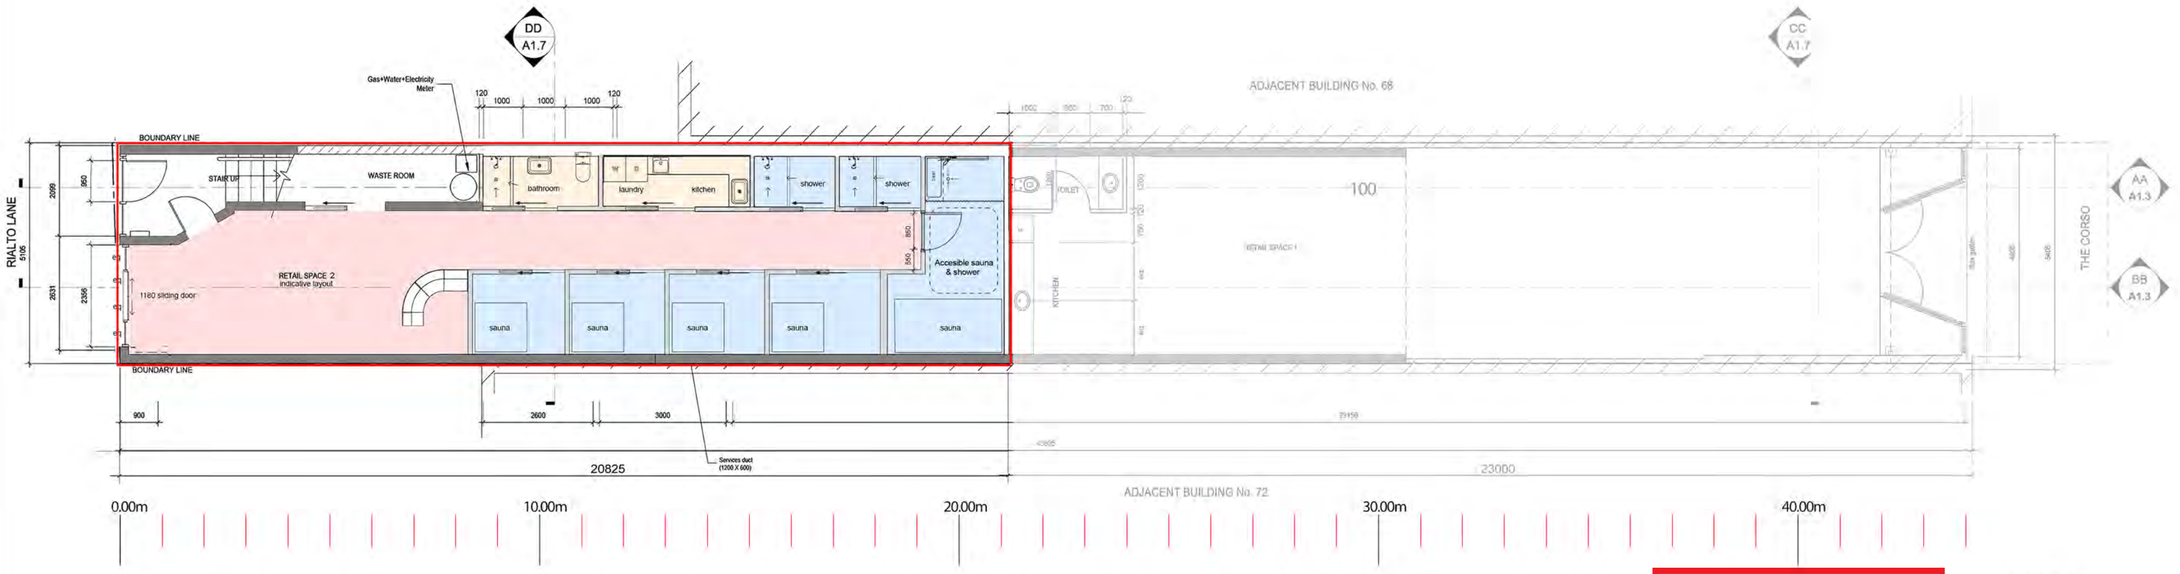

extent of new DA shown in red outline

1 / B1.0 PROPOSED GROUND FLOOR PLAN

SCALE = 1:100 @ A2

northern beaches council

THIS PLAN IS TO BE READ IN CONJUNCTION WITH THE CONDITIONS OF DEVELOPMENT CONSENT

DA2022/0640

LEGEND

- Extent of 200mm thick reinforced 'Dincel' wall.
- Existing boundary wall W1
- Foam insulated walls - see Section J report

project title:
PROPOSED ALTERATIONS & ADDITIONS
AT No. 70 THE CORSO

no:	date:	revision / issue date:	by:

checked by:	
drawn by:	
date issued:	
job number:	

sheet title:
PROPOSED FLOOR PLAN AND SECTION

sheet number:
A004