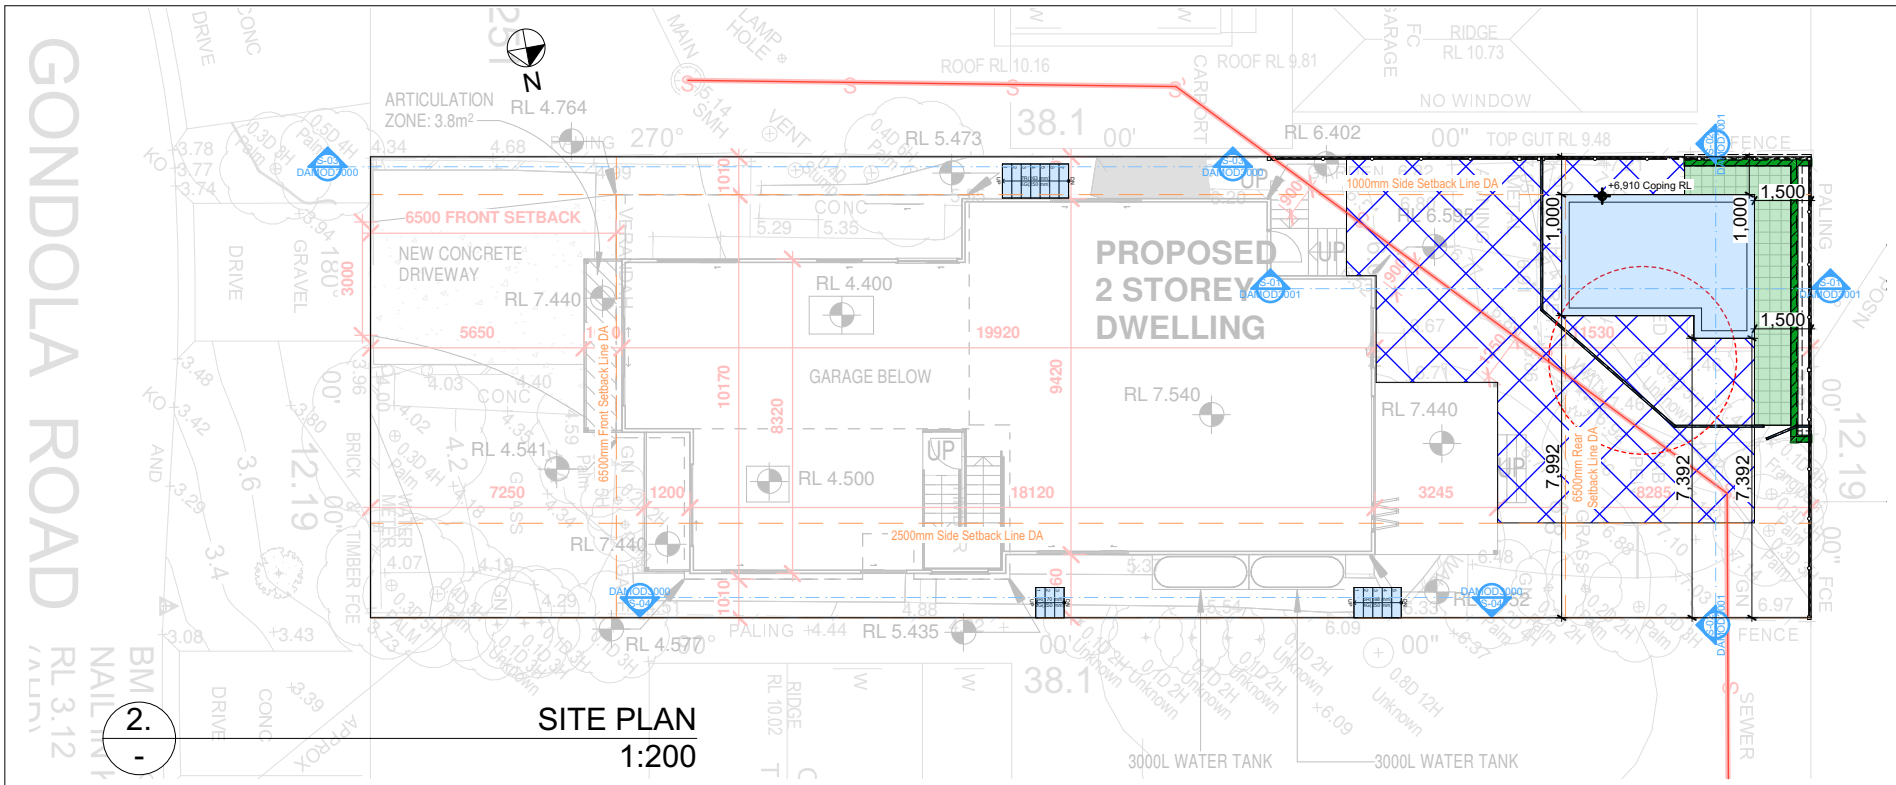

2. - SITE PLAN 1:200

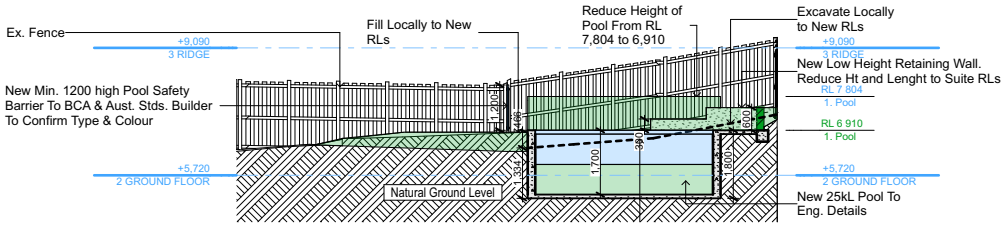

S-01 SECTION 1 1:200

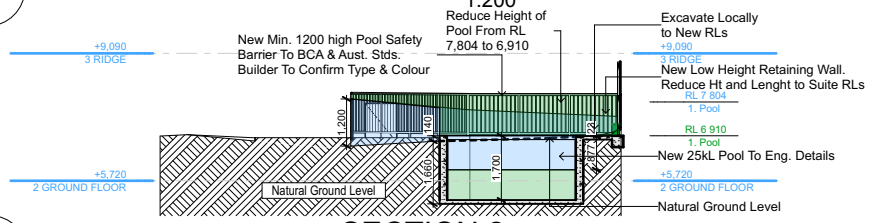

S-02 SECTION 2 1:200

Denotes New Works

Wall Legend

Denotes New Concrete Block Wall

Denotes New Concrete

Denotes Demolished Item

Rapid Plans
Building Design and Architectural Drafting
Rapid Plans
www.rapidplans.com.au
PO Box 5103 Frenchs Forest
NSW 2086
Fax : (02) 9905-8865
Mobile: 0414-845-624
Email : gregg@rapidplans.com.au

© Copyright
Rapid Plans 2020

Rapid Plans reserves all rights to this drawing, this drawing remains the property of Rapid Plans and may not be copied without written consent, all content including intellectual, remain the property of Rapid Plans, all copies of this drawing will be returned to Rapid Plans upon request.
The builder shall check and verify all dimensions and verify all errors and omissions to the Designer. Do not scale the drawings. Drawings shall not be used for construction purposes until issued by the Designer for construction.

BUILDING DESIGNERS ASSOCIATION OF AUSTRALIA

ACCREDITED BUILDING DESIGNER

Project North
N

Checked	GBJ
Plot Date:	10/5/24
Project NO.	RP0319GRE
Project Status	DAMOD Finals
Client	John Green
Site:	131 Gondola Road, North Narrabeen

DRAWING TITLE : SITE AND LOCATION
A4 NOTIFICATION PLAN

PROJECT NAME :
Alterations & Additions

REVISION NO.

DRAWING NO.
DAMOD1000