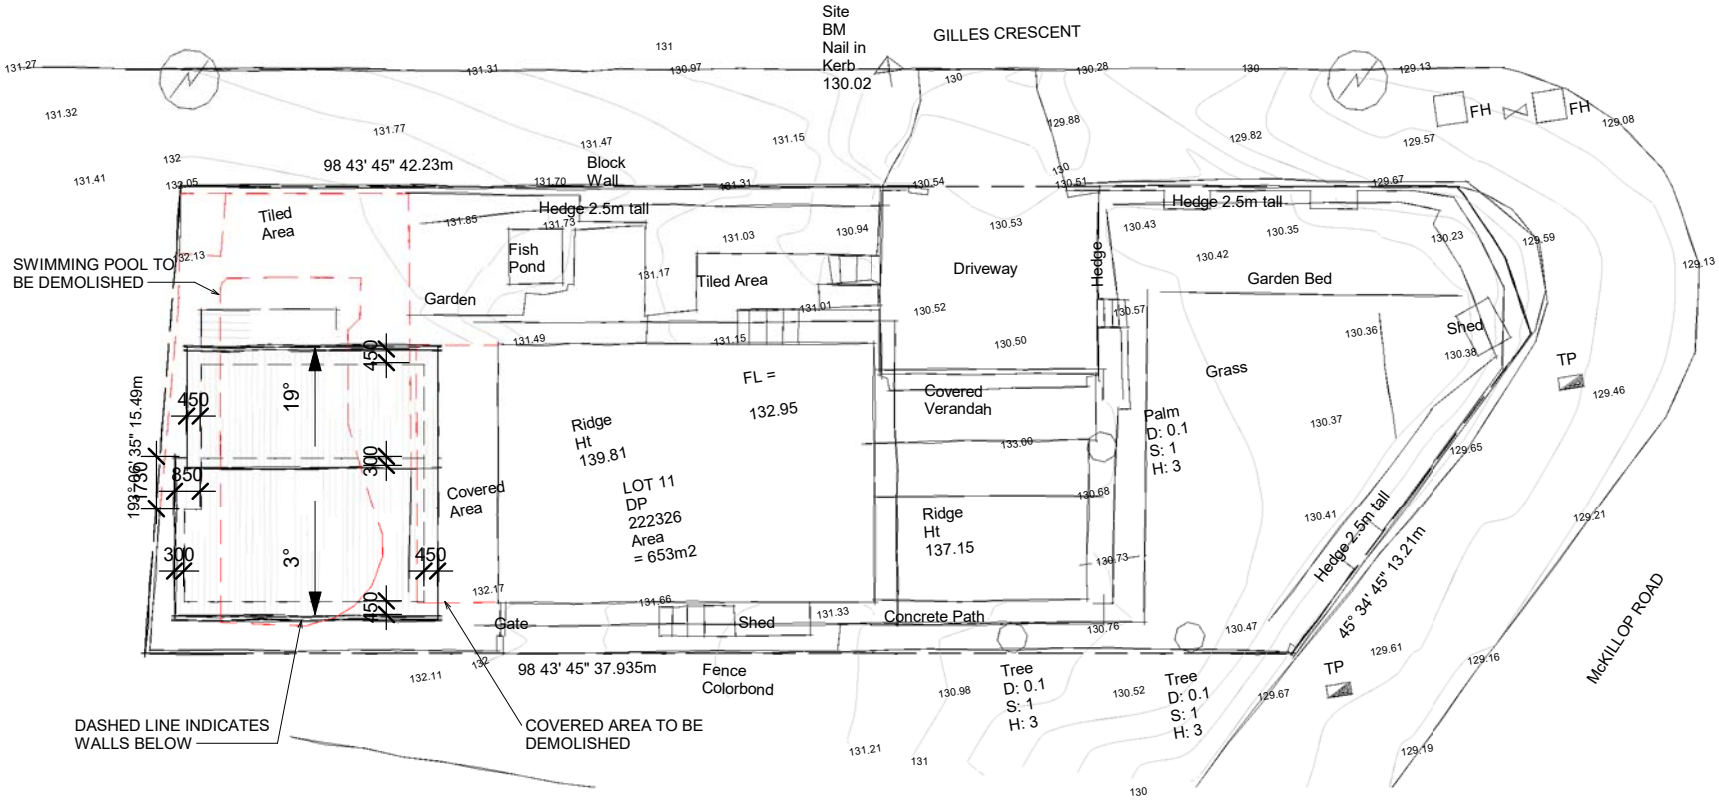

1 SITE AND ROOF PLAN.

1 : 250

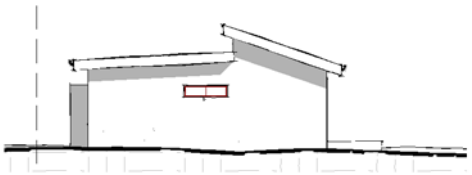

2 EAST ELEVATION.

1 : 250

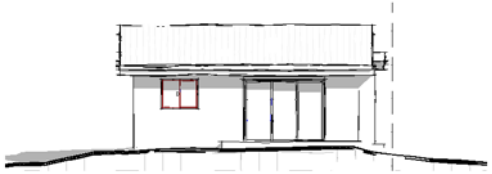

3 NORTH ELEVATION.

1 : 250

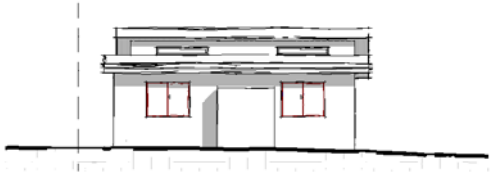

4 SOUTH ELEVATION.

1 : 250

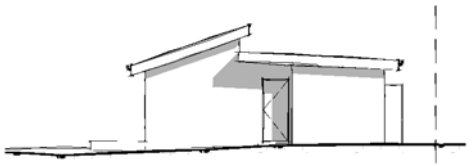

5 WEST ELEVATION.

1 : 250

project
PROPOSED CONSTRUCTION OF A GRANNY FLAT AT 1 GILLES CRESENT, BEACON HILL LOT 11 DP222326

ACCREDITED BUILDING DESIGNER

6/7 Parkes Street,
Parramatta NSW 2150
www.rkdesigns.com.au
admin@rkdesigns.com.au
02 9633 4797
abn. 393 300 330 53
spaces designed for life

client
JASON EMMELKAMP

true north

drawing
NOTIFICATION PLAN

project no	date	sheet no.	scale @ A3	issue	drawn
19-103	18/12/19	.1 of 1	1 : 250	A	RK

RK DESIGNS