© Fifth Season Landscapes

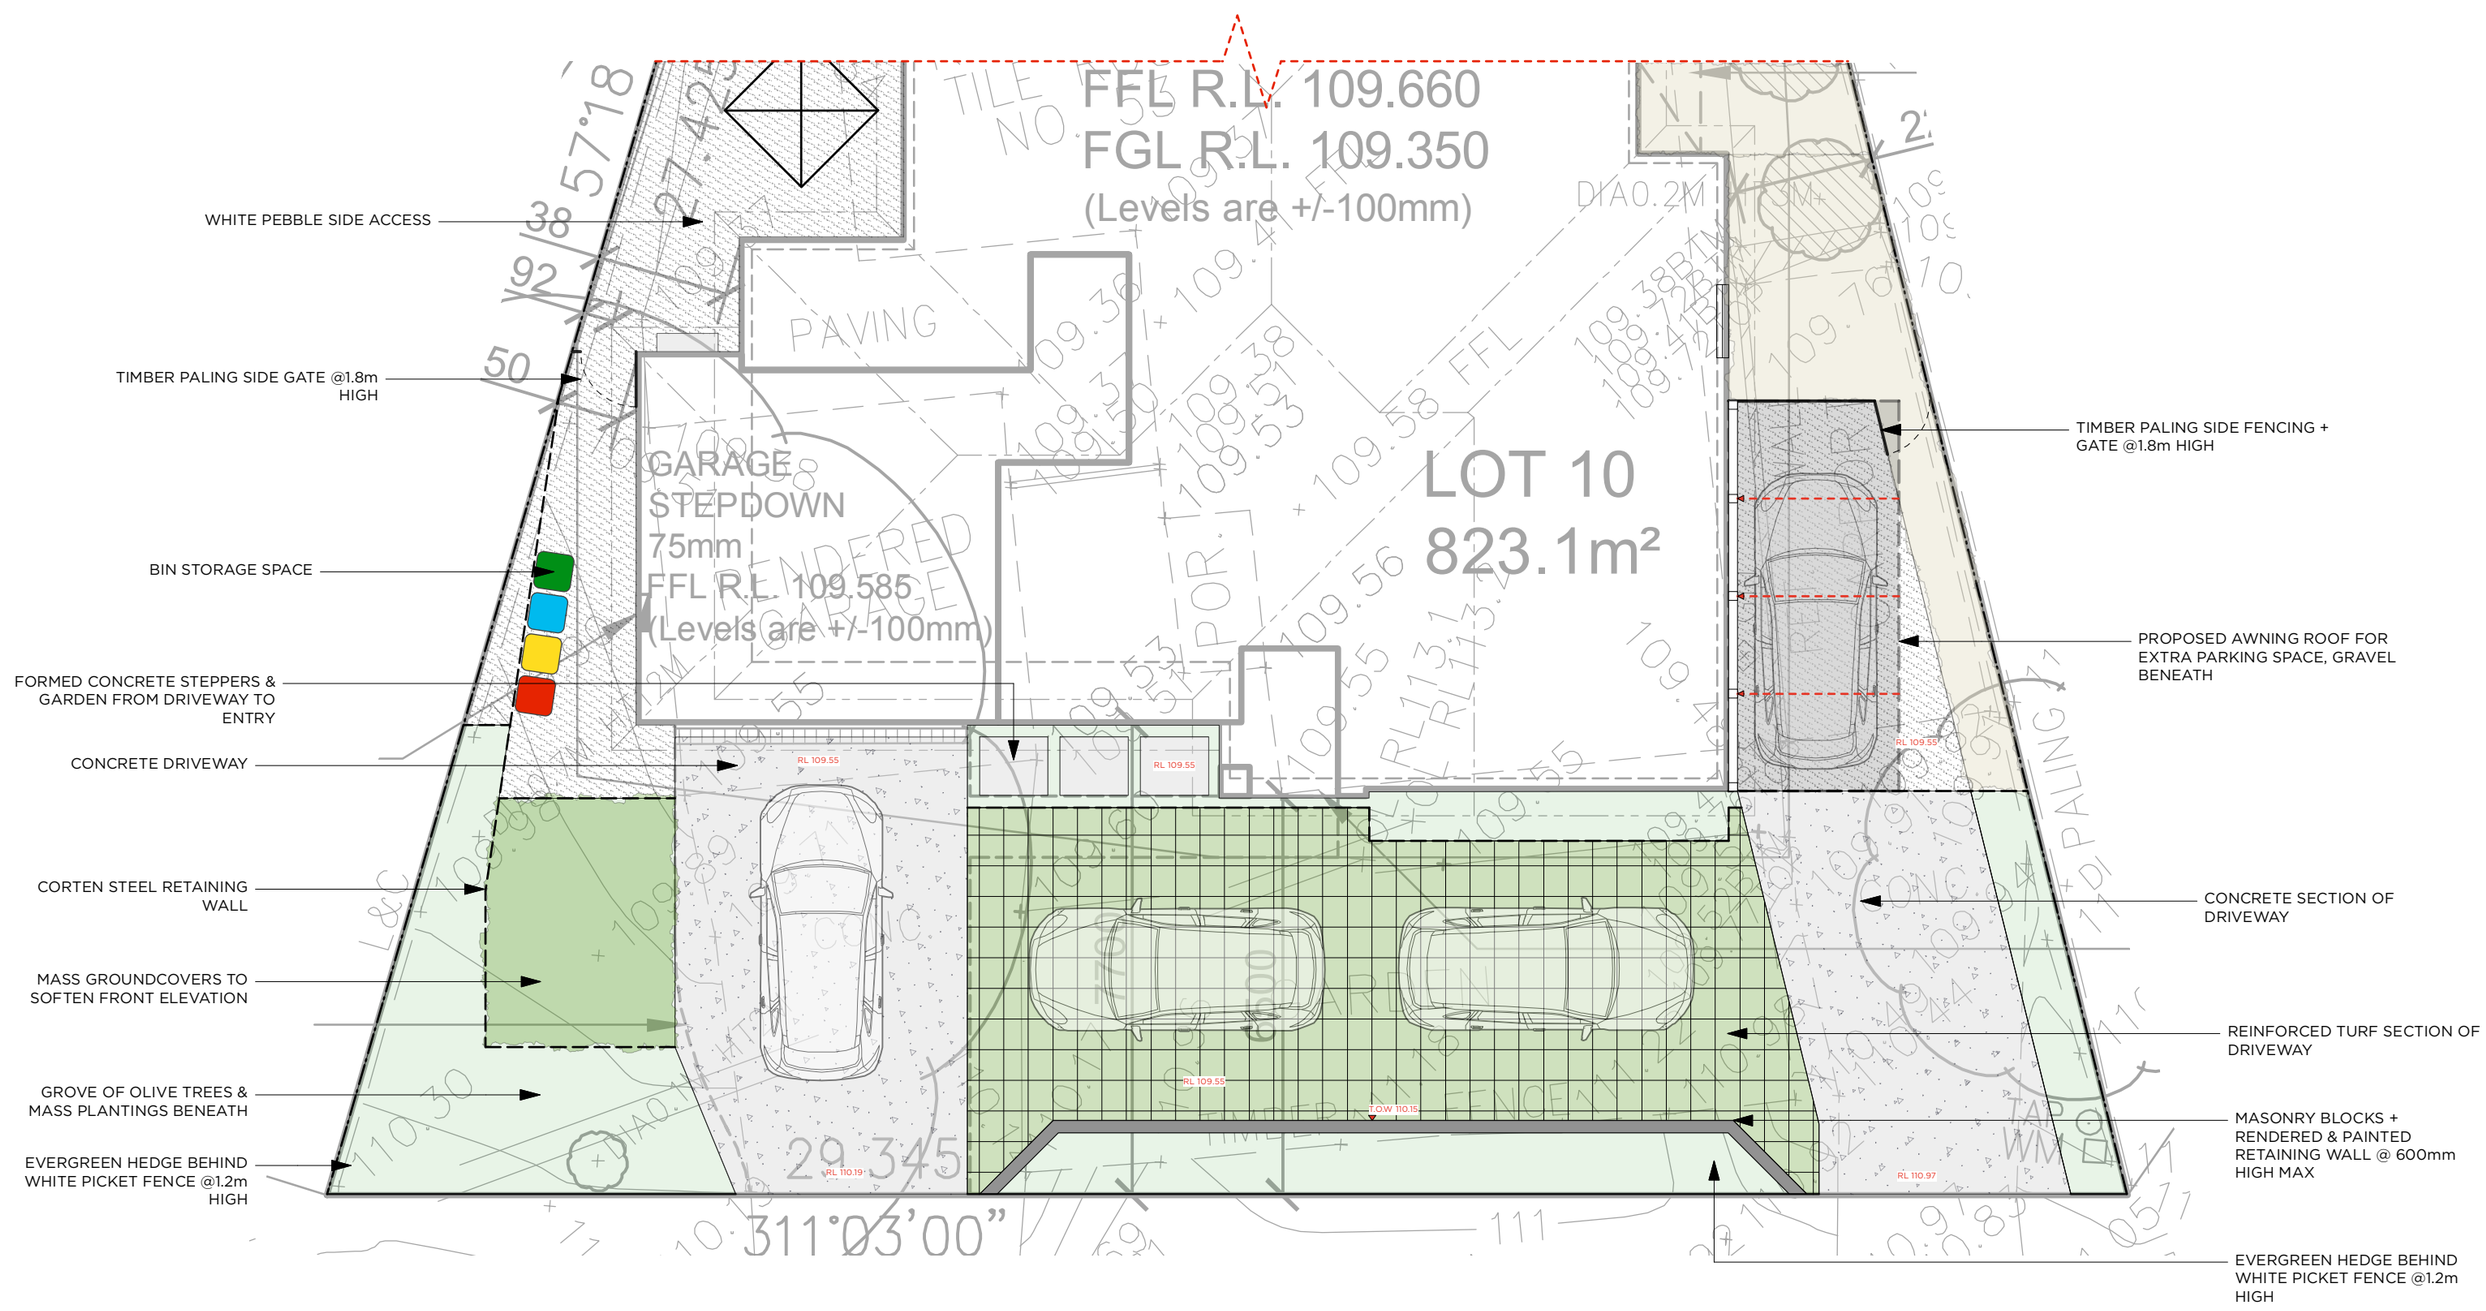

CONCEPT PLAN

53 ARTHUR ST, FORESTVILLE

DESIGNED BY	DRAWN BY	CHECKED BY	DATE	REVISIONS
KC	KC	PA	10/04/24	
CLIENT		PAGE SIZE	SCALE	
D & T MACKAY		A2	1:100	
DRAWING NUMBER		REVISION	SHEET	
LCP-01		A	01 OF 01	

www.5thseason.com.au
Suite 5/18 Smith St, Chatswood NSW 2067
T 02 9417 2111 I Lic. No. 287310C

FIFTH SEASON LANDSCAPES