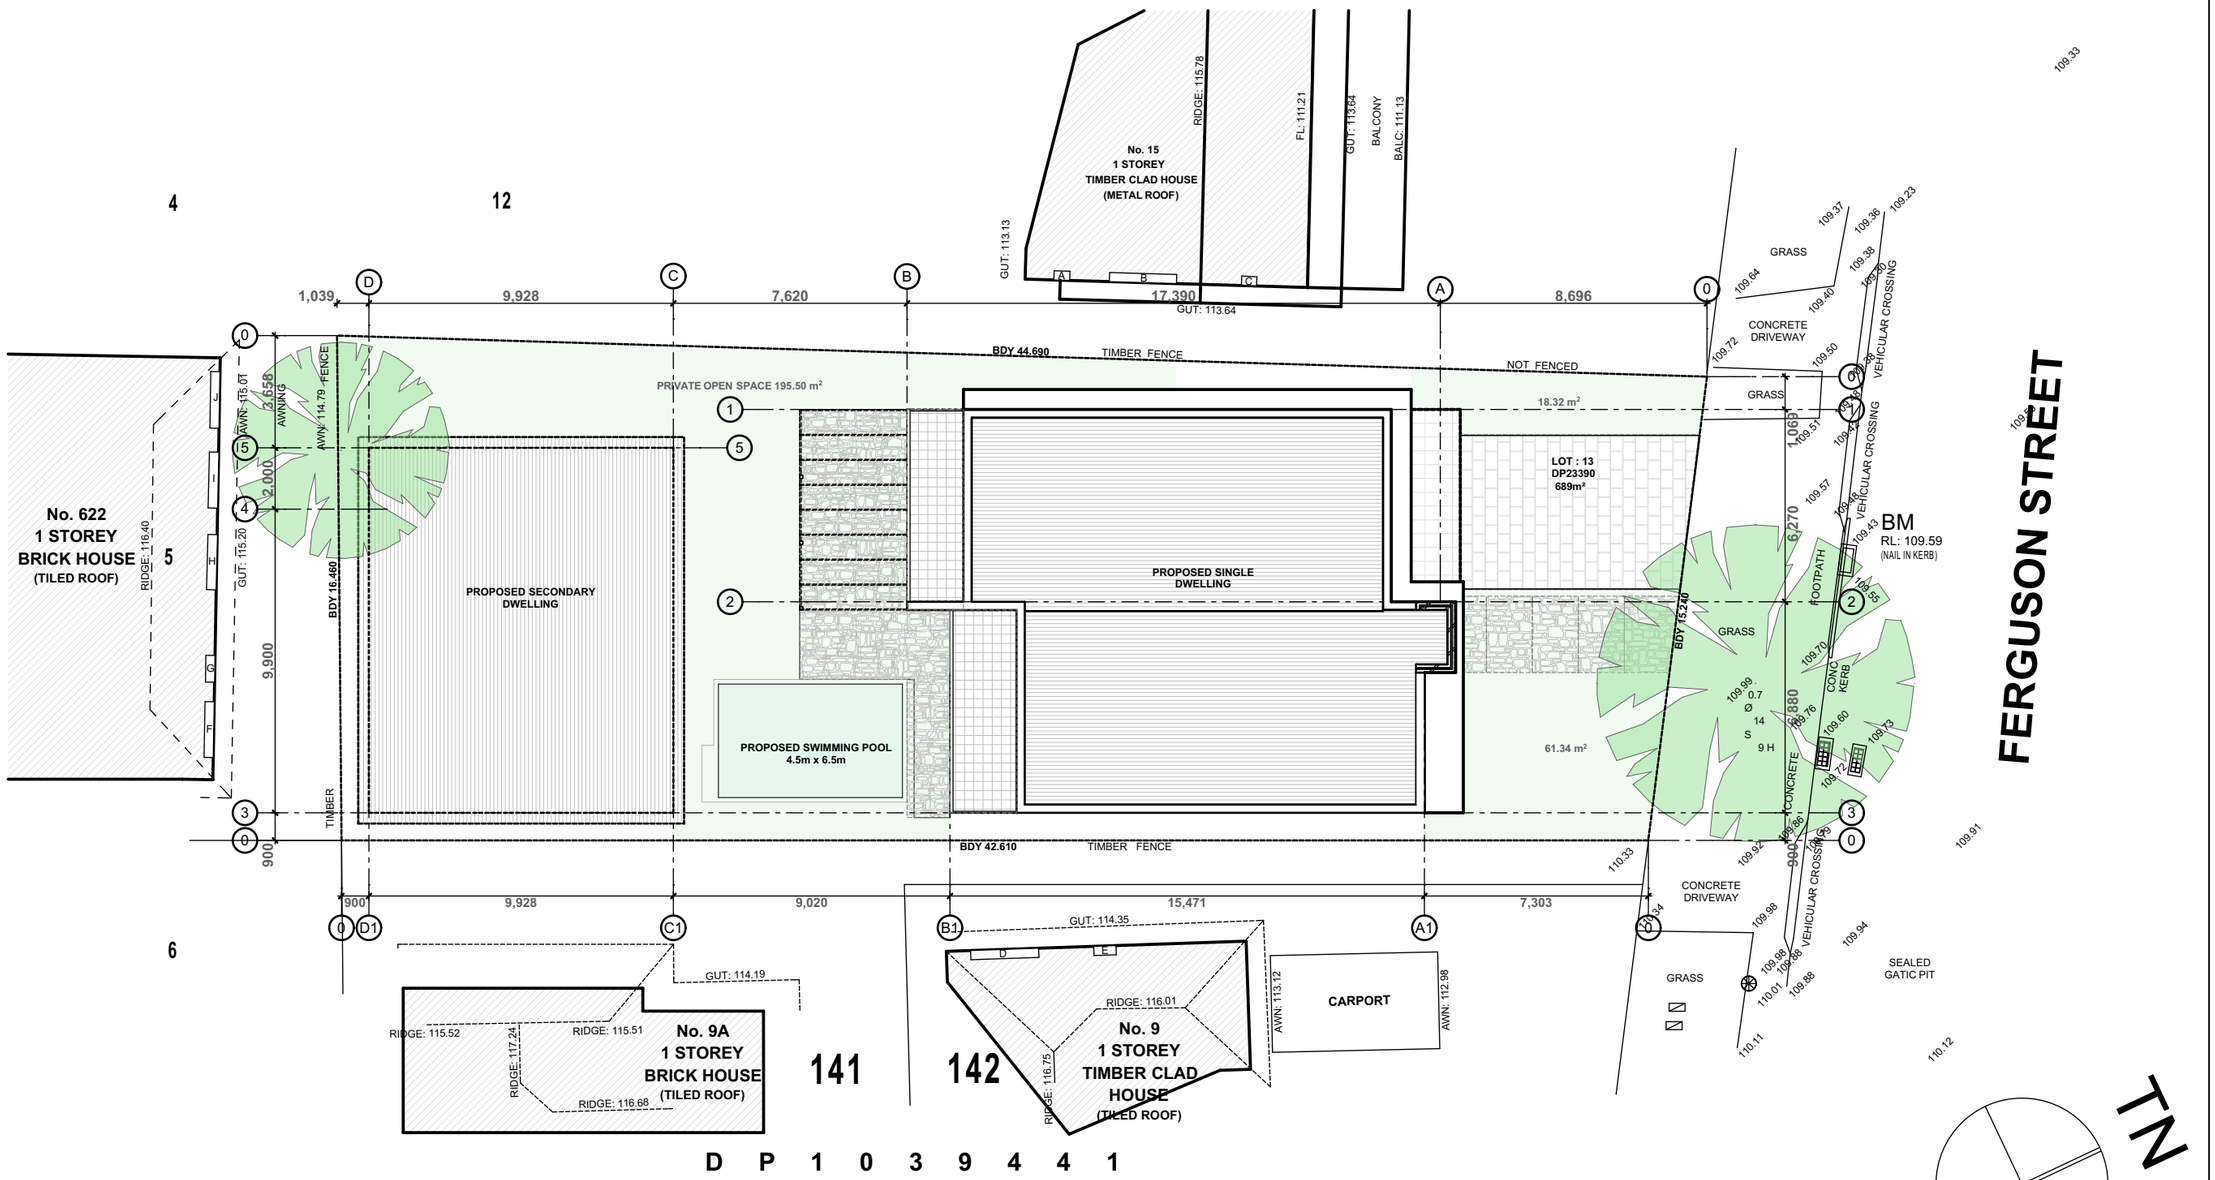

NOT FOR CONSTRUCTION

CLIENT	DRAWING	ARCHITECT	REVISION	DESCRIPTION	DATE	SCALE	DRAWN	CHECKED	DATE
Mr L. BOGHOSSIAN Lot : 13 , DP : 23390 11 FERGUSON STREET , FORESTVILLE NSW	LOGO General Arrangements **NOTIFICATION PLAN**	PLANNING / DESIGN / ARCHITECTURE MR SHADY CHAHINE SEPTIMUS AVE PUNCHBOWL NSW 2196 M 0416 108 417 E shady.chahine@optusnet.com.au A.C.N. 104 476 833	A	ISSUE FOR DEVELOPMENT APPROVAL	23.12.19	1:200	SC	SC	23.12.19
PROJECT **DEVELOPMENT APPLICATION** PROPOSED SINGLE DWELLING , SECONDARY DWELLING , SWIMMING POOL AND LANDSCAPING Lot : 13 , DP : 23390 11 FERGUSON STREET , FORESTVILLE NSW	A2					PROJECT No 19-110		DRAWING No **DA1000**	REVISION **A**

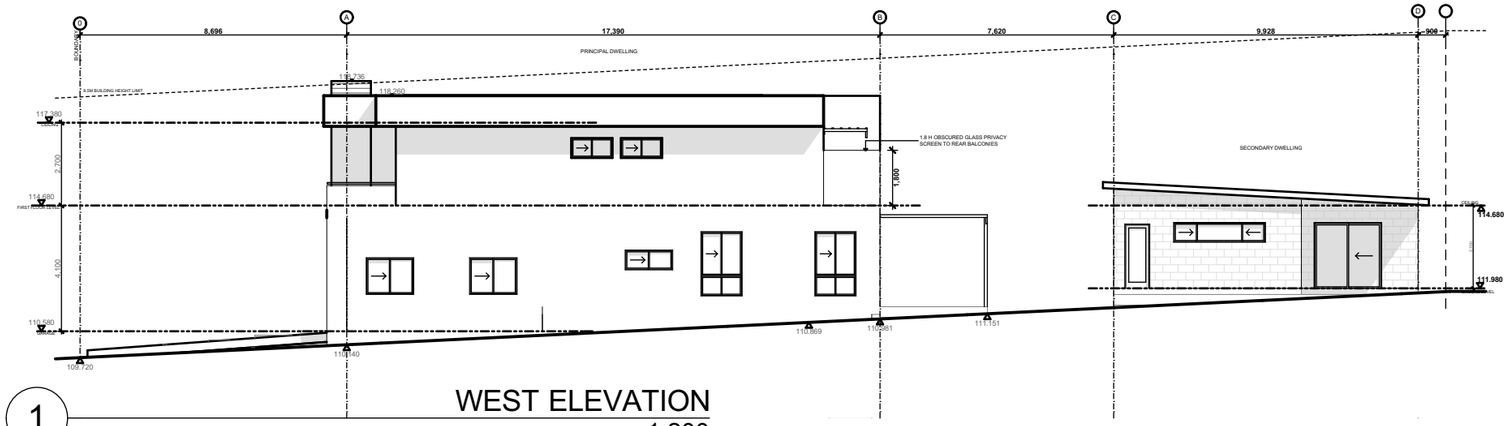

1 WEST ELEVATION
1:200

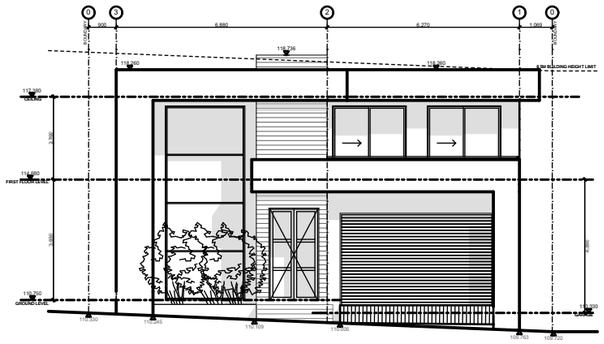

2 NORTH ELEVATION
1:200

4 SOUTH ELEVATION
1:200

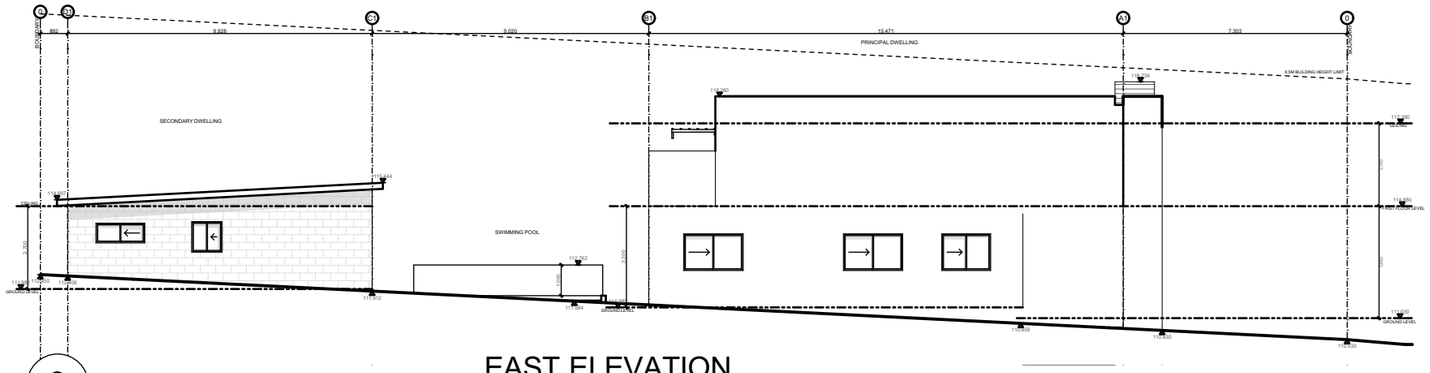

3 EAST ELEVATION
1:200

NOT FOR CONSTRUCTION

CLIENT	DRAWING	ARCHITECT	REVISION	DESCRIPTION	DATE	SCALE	DRAWN	CHECKED	DATE
Mr L. BOGHOSSIAN Lot : 13 , DP : 23390 11 FERGUSON STREET , FORESTVILLE NSW	LOGO General Arrangements **NOTIFICATION PLAN**	PLANNING / DESIGN / ARCHITECTURE MR SHADY CHAHINE SEPTIMUS AVE PUNCHBOWL NSW 2196 M 0416 108 417 E shady.chahine@optusnet.com.au A.C.N. 104 476 833	A	ISSUE FOR DEVELOPMENT APPROVAL	23.12.19	1:200	SC	SC	23.12.19
PROJECT						PROJECT No		DRAWING No	REVISION
DEVELOPMENT APPLICATION PROPOSED SINGLE DWELLING , SECONDARY DWELLING , SWIMMING POOL AND LANDSCAPING Lot : 13 , DP : 23390 11 FERGUSON STREET , FORESTVILLE NSW	A2					19-110		**DA1001**	**A**