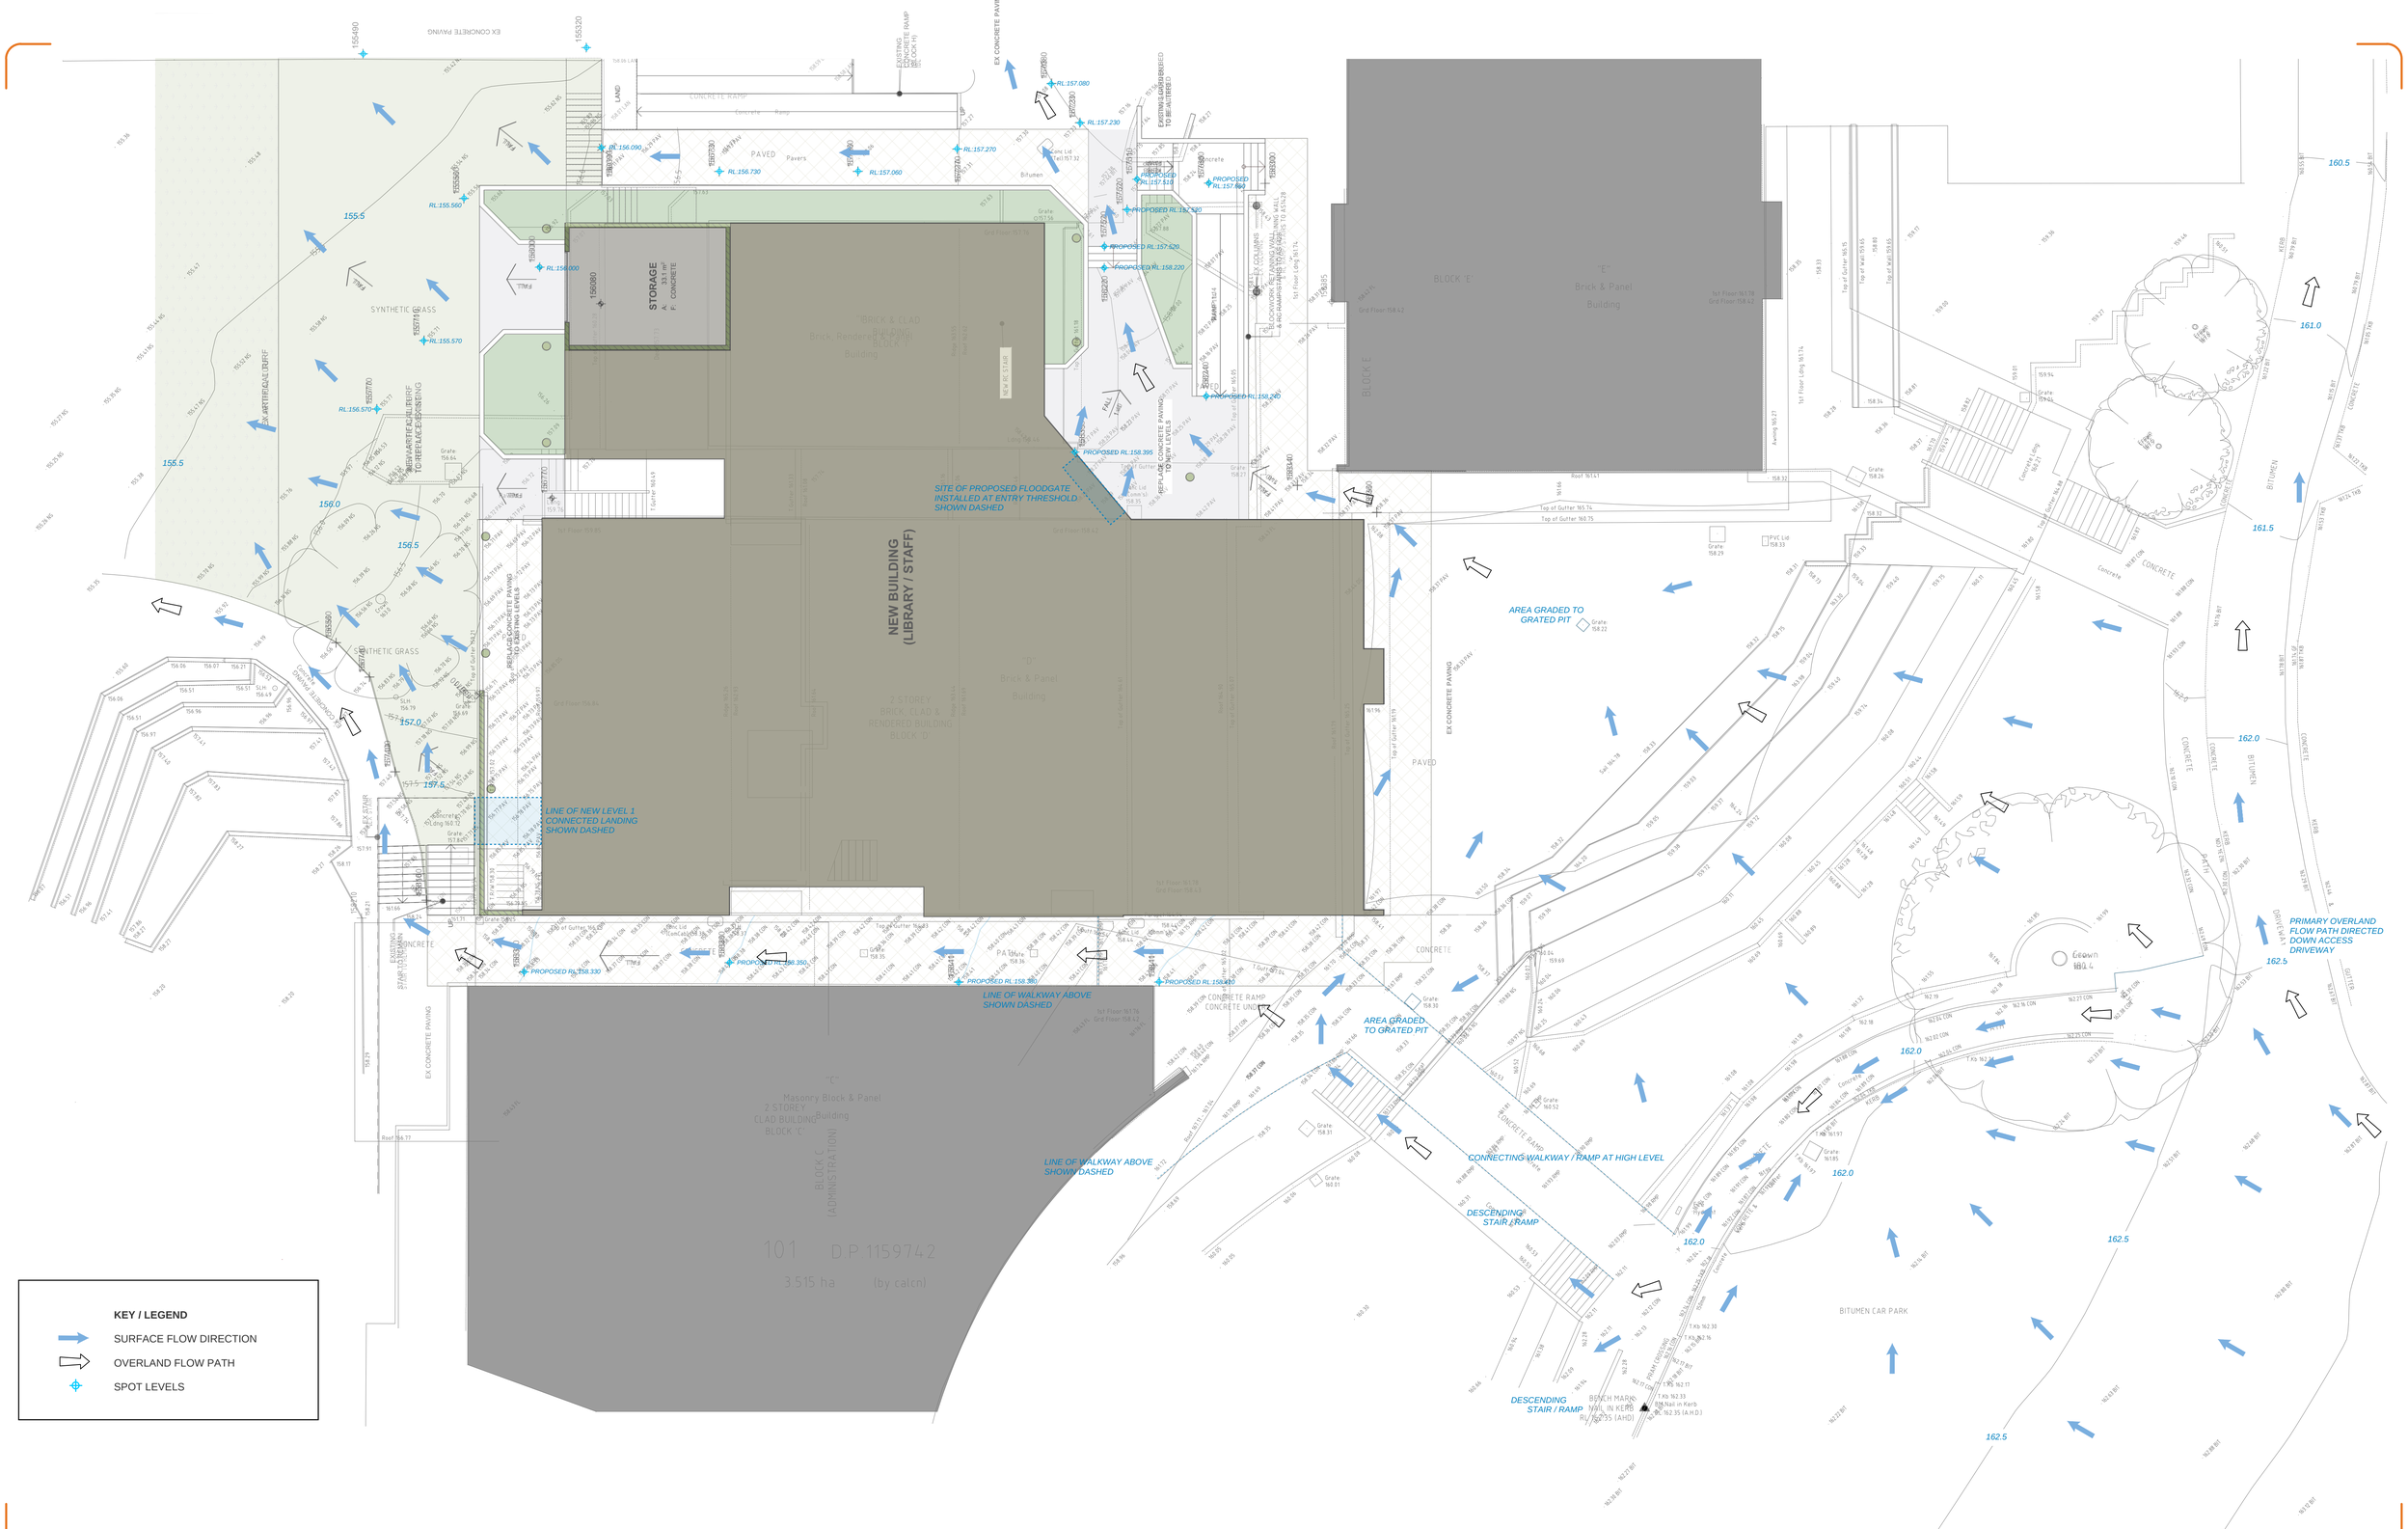

THE DESIGN AND DETAILS SHOWN ON THESE DRAWINGS ARE APPLICABLE TO THIS PROJECT ONLY AND MAY NOT BE REPRODUCED IN WHOLE OR IN PART OR BE USED FOR ANY OTHER PROJECT OR PURPOSE WITHOUT THE WRITTEN PERMISSION OF ERBAS & ASSOCIATES WITH WHOM COPYRIGHT RESIDES.
ALL DIMENSIONS IN MILLIMETRES UNLESS OTHERWISE SHOWN. WORK TO FIGURED DIMENSIONS; DO NOT SCALE FROM DRAWINGS.
CHECK ALL DIMENSIONS ON SITE PRIOR TO CONSTRUCTION. THIS DRAWING TO BE READ IN CONJUNCTION WITH ALL CONTRACT DOCUMENTS.

PRINT DRAWINGS IN COLOR

ISSUE	DATE	AMENDMENT	DRAFTED BY
P1	26.06.24	PRELIMINARY ISSUE	JH

XREF LINKS

THIS DRAWING HAS BEEN PREPARED IN CONJUNCTION WITH THE FOLLOWING DRAWINGS:

Discipline	Dwg. No.	Date	Revisions
ARCH PLAN	A03	25.06.24	-
ARCH RCP			
STRUCTURAL			
MECHANICAL			
ELECTRICAL			
CIVIL			
LANDSCAPE			

CLIENT
Covenant Christian School

ARCHITECT
bow goold **architects**

BUILDING SERVICES ENGINEER
erbas™
Sydney Melbourne Manila
L1, 15 Atchison Street, St Leonards NSW 2065
Ph: (02) 9437 1022 general@erbas.com.au
www.erbas.com.au

DRAWING TITLE
STORMWATER SERVICES
OVERLAND FLOW ASSESSMENT

PROJECT
COVENANT CHRISTIAN SCHOOL
212 FOREST WAY, BELROSE NSW 2085

PROJECT No.
SYD24181
DRAWING No.
SW-0001

NORTH POINT

DRAWN | JH
DESIGNED | MS
CHECKED |

SCALE at A1
1:125

REVISION
P1