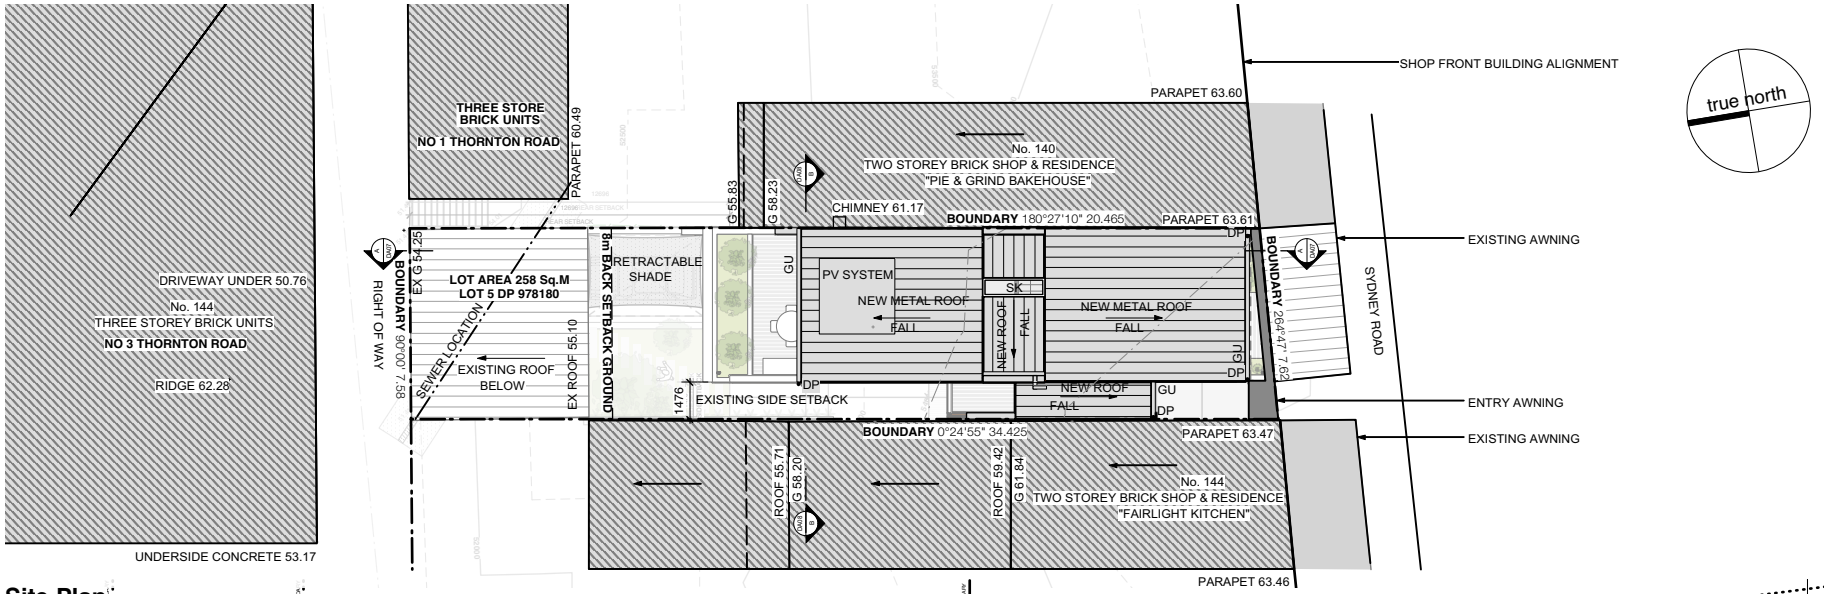

Site Plan

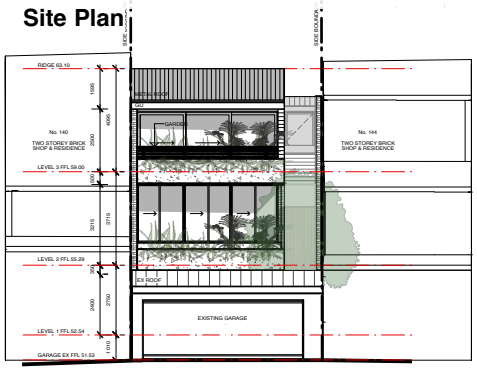

Elevation Rear

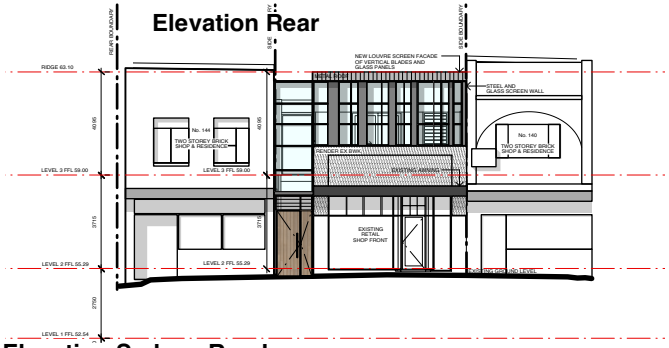

Elevation Sydney Road

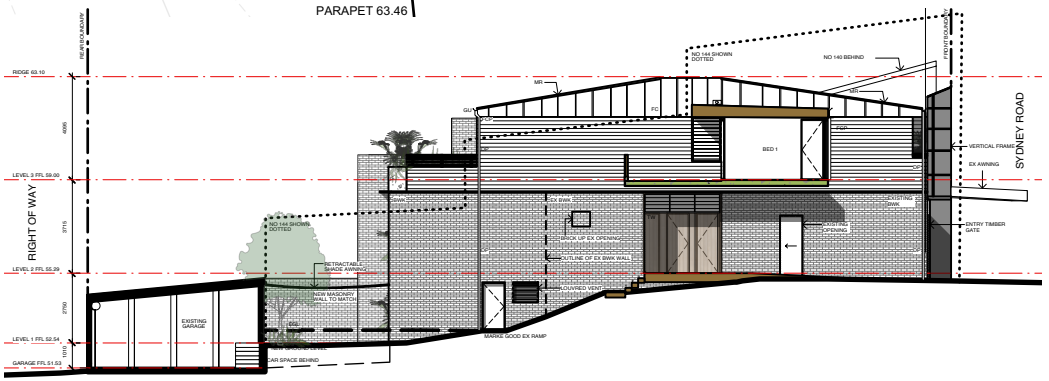

Elevation Side

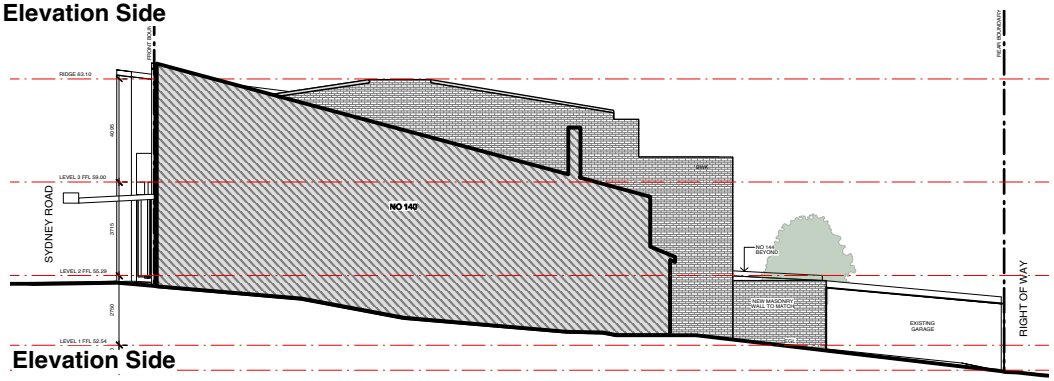

Elevation Side

WATERSHED DESIGN
architecture
interiors
landscapes

NOTIFICATION PLAN - ISSUE I
ALTERATIONS & ADDITIONS
AT 142 SYDNEY ROAD, FAIRLIGHT
SCALE 1:300
MAY 2019