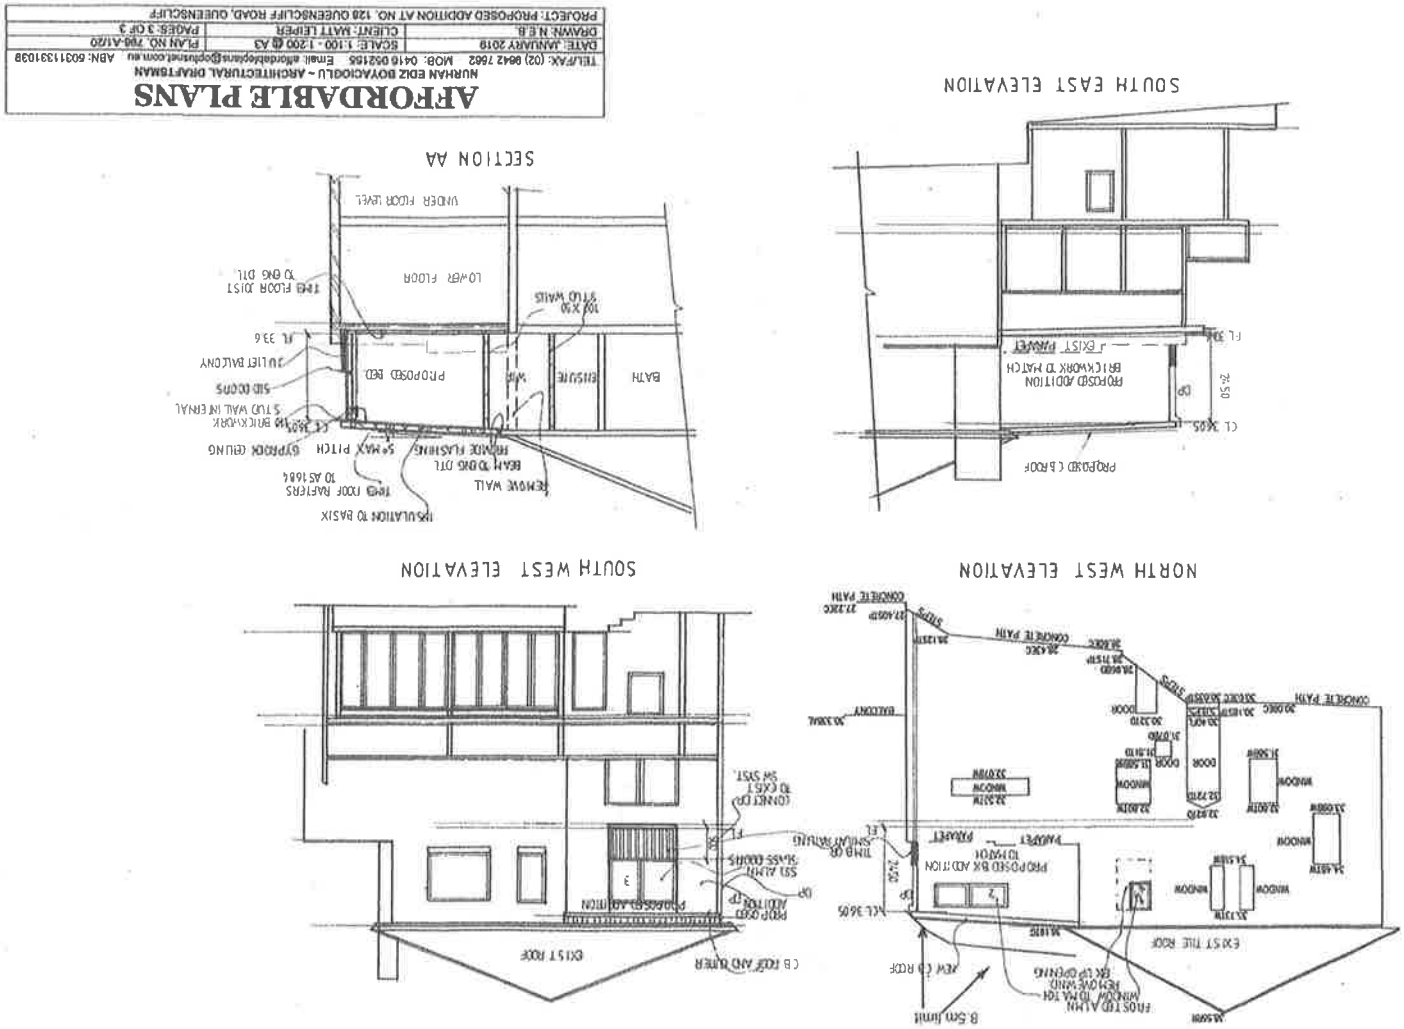

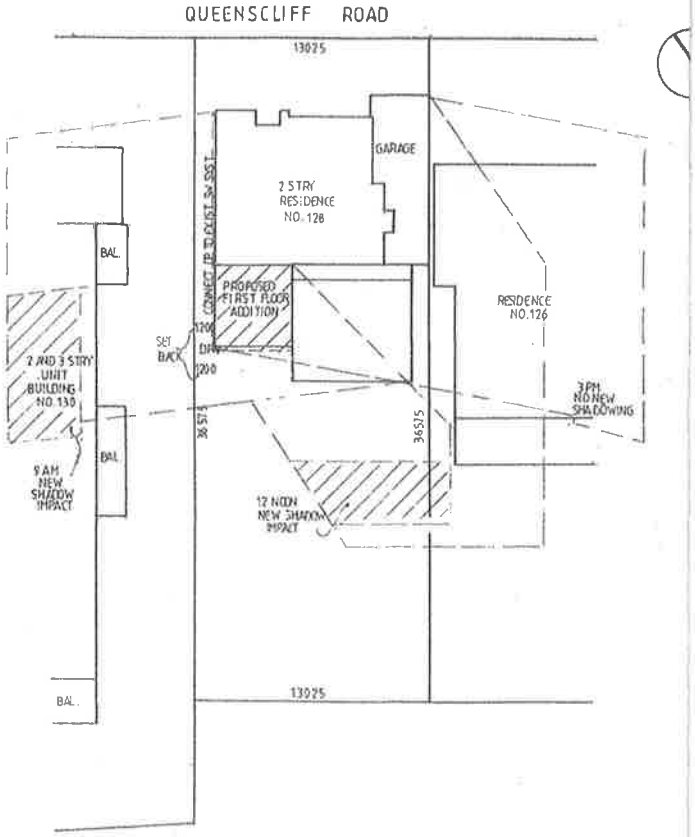

SITE PLAN AND
SHADOW DIAGRAM
AT WINTER SOLSTICE