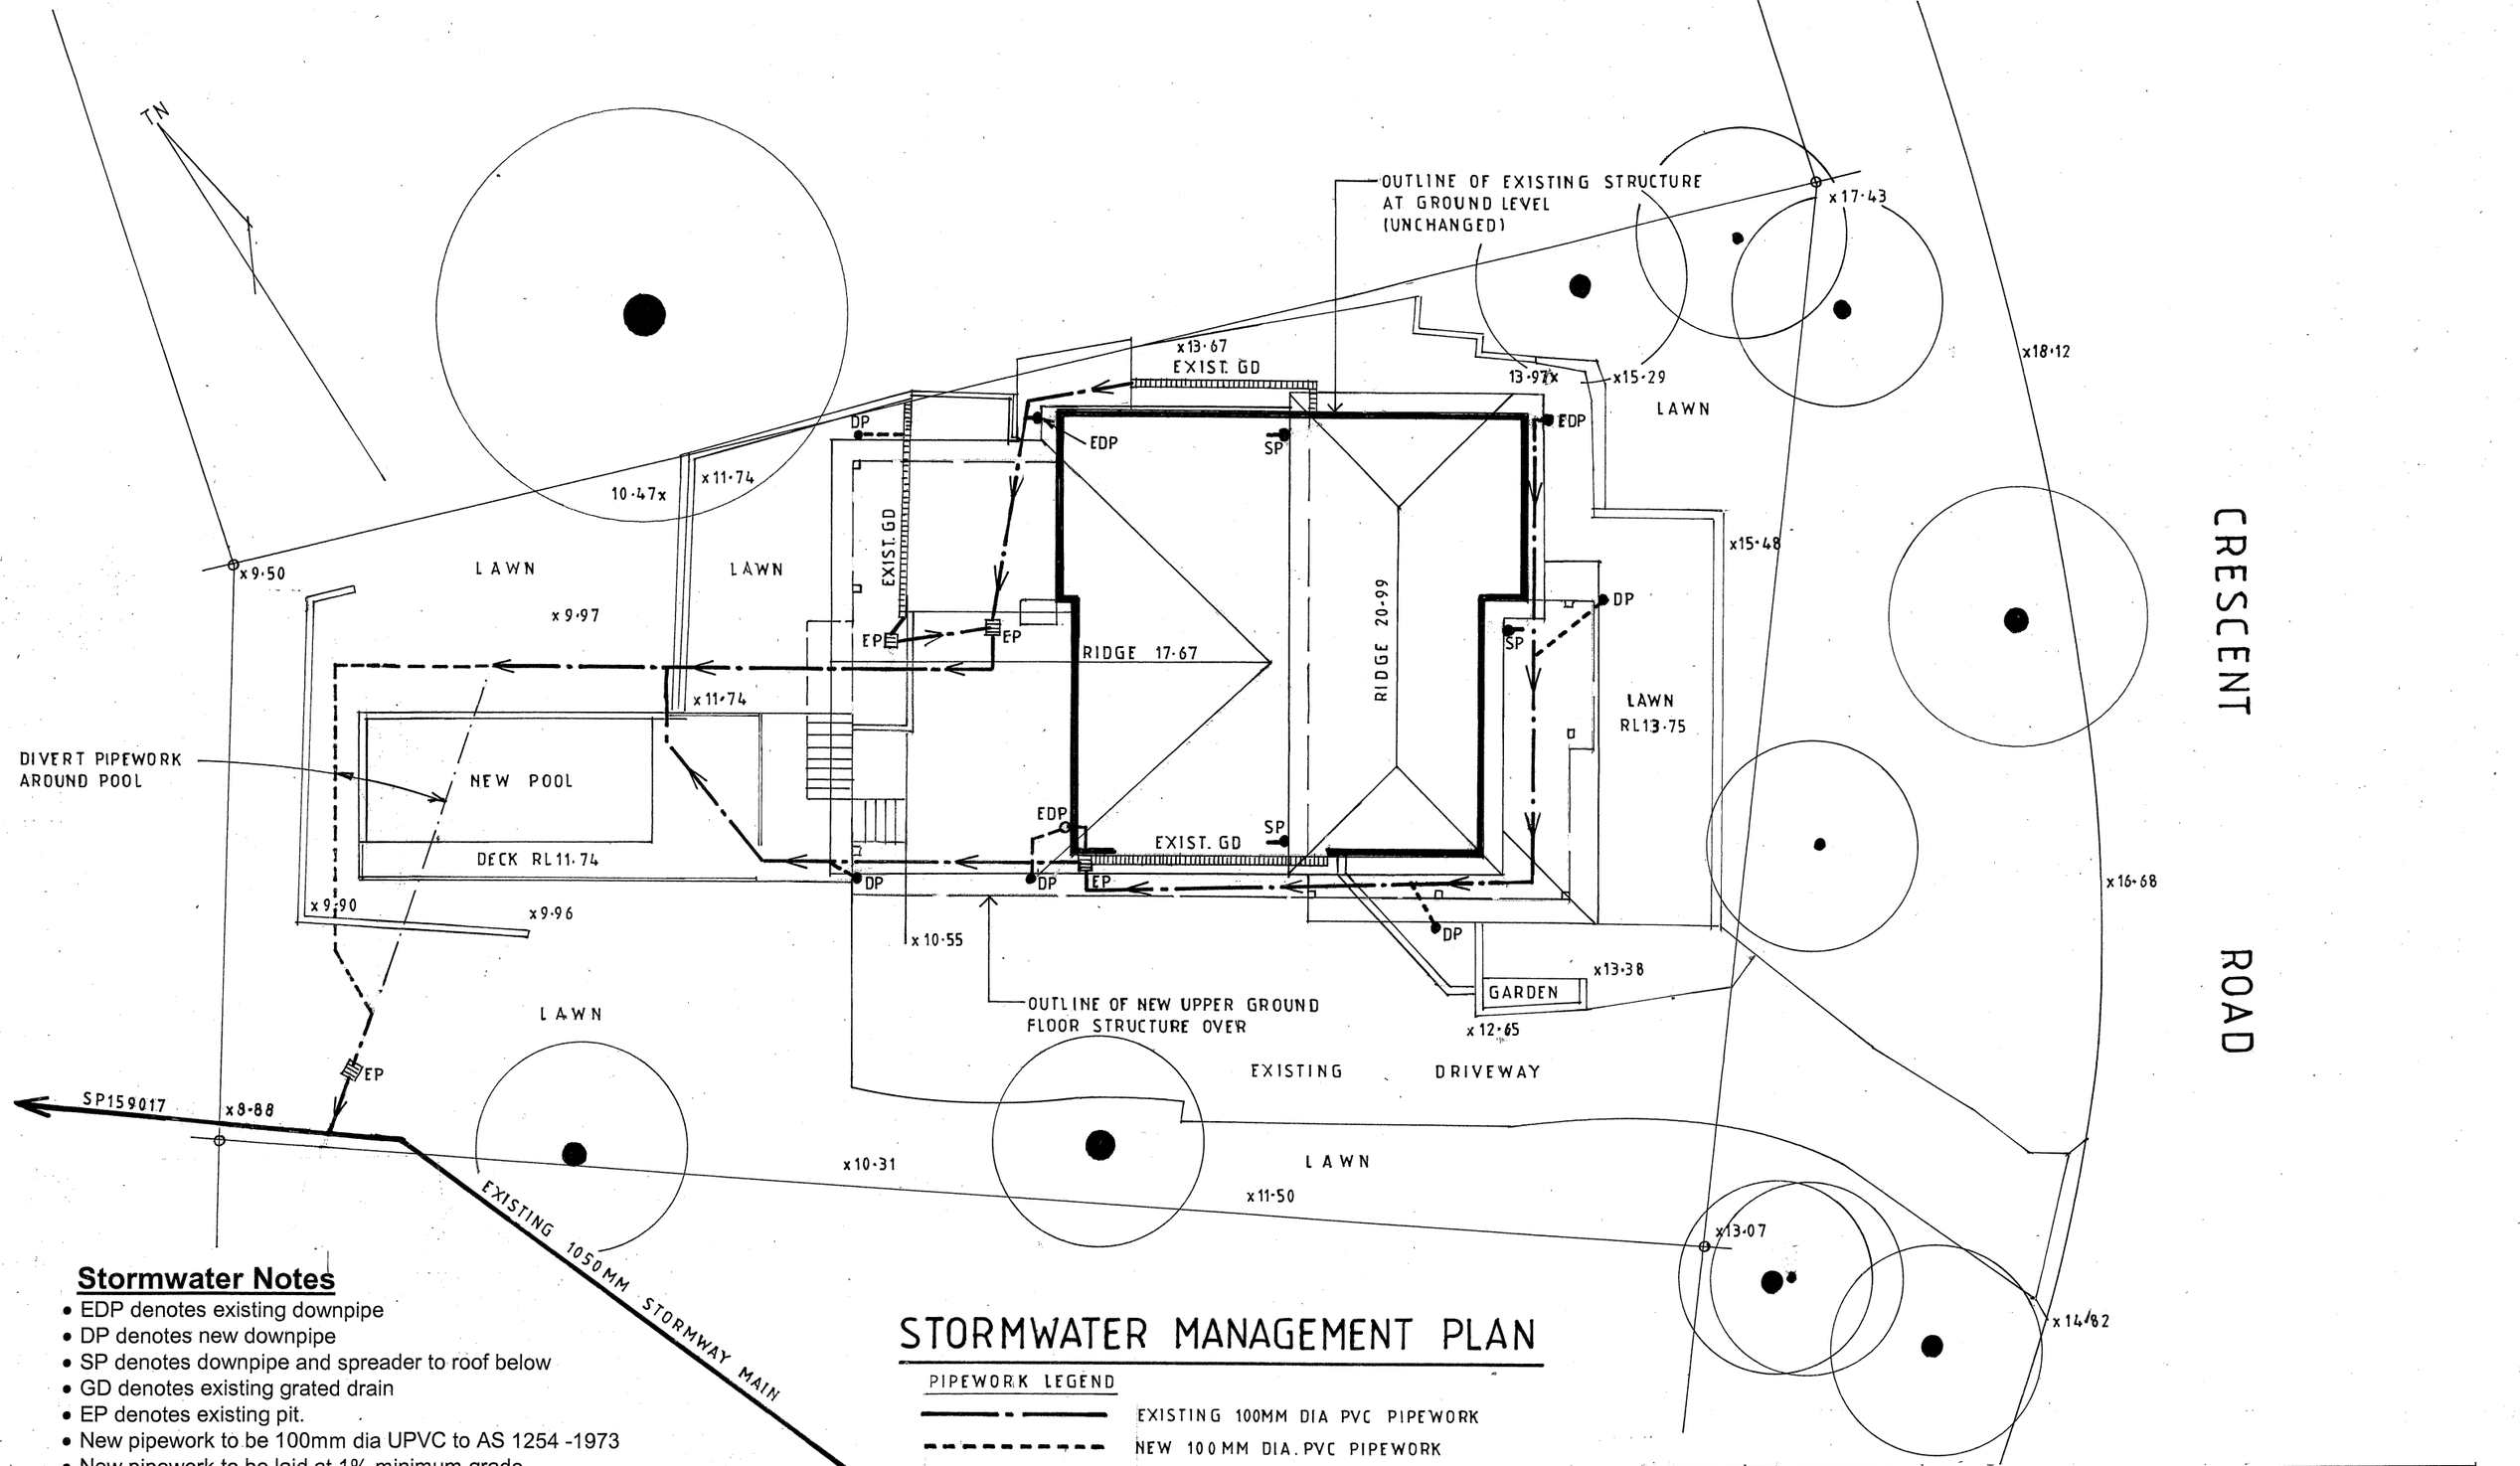

Stormwater Notes

- EDP denotes existing downpipe
- DP denotes new downpipe
- SP denotes downpipe and spreader to roof below
- GD denotes existing grated drain
- EP denotes existing pit.
- New pipework to be 100mm dia UPVC to AS 1254 -1973
- New pipework to be laid at 1% minimum grade
- All new downpipes to be 90mm
- Down pipe locations to be confirmed on site
- Provide cleaning eyes at all down pipes.
- All work to be in accordance with local council standards and specifications.
- All levels shown are to AHD.
- Ensure all new pipework is located clear of tree root systems.
- All works to be in accordance with AS 3500 -1990 National Plumbing and Drainage Code Part 3 - Stormwater Drainage.

STORMWATER MANAGEMENT PLAN

PIPEWORK LEGEND

- EXISTING 100MM DIA PVC PIPEWORK
- NEW 100MM DIA. PVC PIPEWORK
- REDUNDANT PIPEWORK

John Wright
NETWORK DESIGN
a.b.n.52 057 985 118
37 McKillop Road Beacon Hill 2100
M. 0417 459 596
alwayswright@optusnet.com.au

ALTERATIONS AND ADDITIONS
56 CRESCENT ROAD, NEWPORT
LOT 37L DP402192

CLIENT
JOSH AND REBECCA LISLE

STORMWATER MANAGEMENT PLAN

DATE	DRAWN	DRG. NO.
JUNE 2018	J.WRIGHT	06-18-CRE
SCALE	**ISSUE:**	**SHEET NO.**
1:150	DA	9