(A) RIGHT OF CARRIAGEWAY 3.66 WIDE VIDE D.P. 607138
(B) COVENANT VIDE TRANSFER No. 539021
(C) COVENANT VIDE TRANSFER No. 0600927
(D) COVENANT VIDE TRANSFER No. K261882

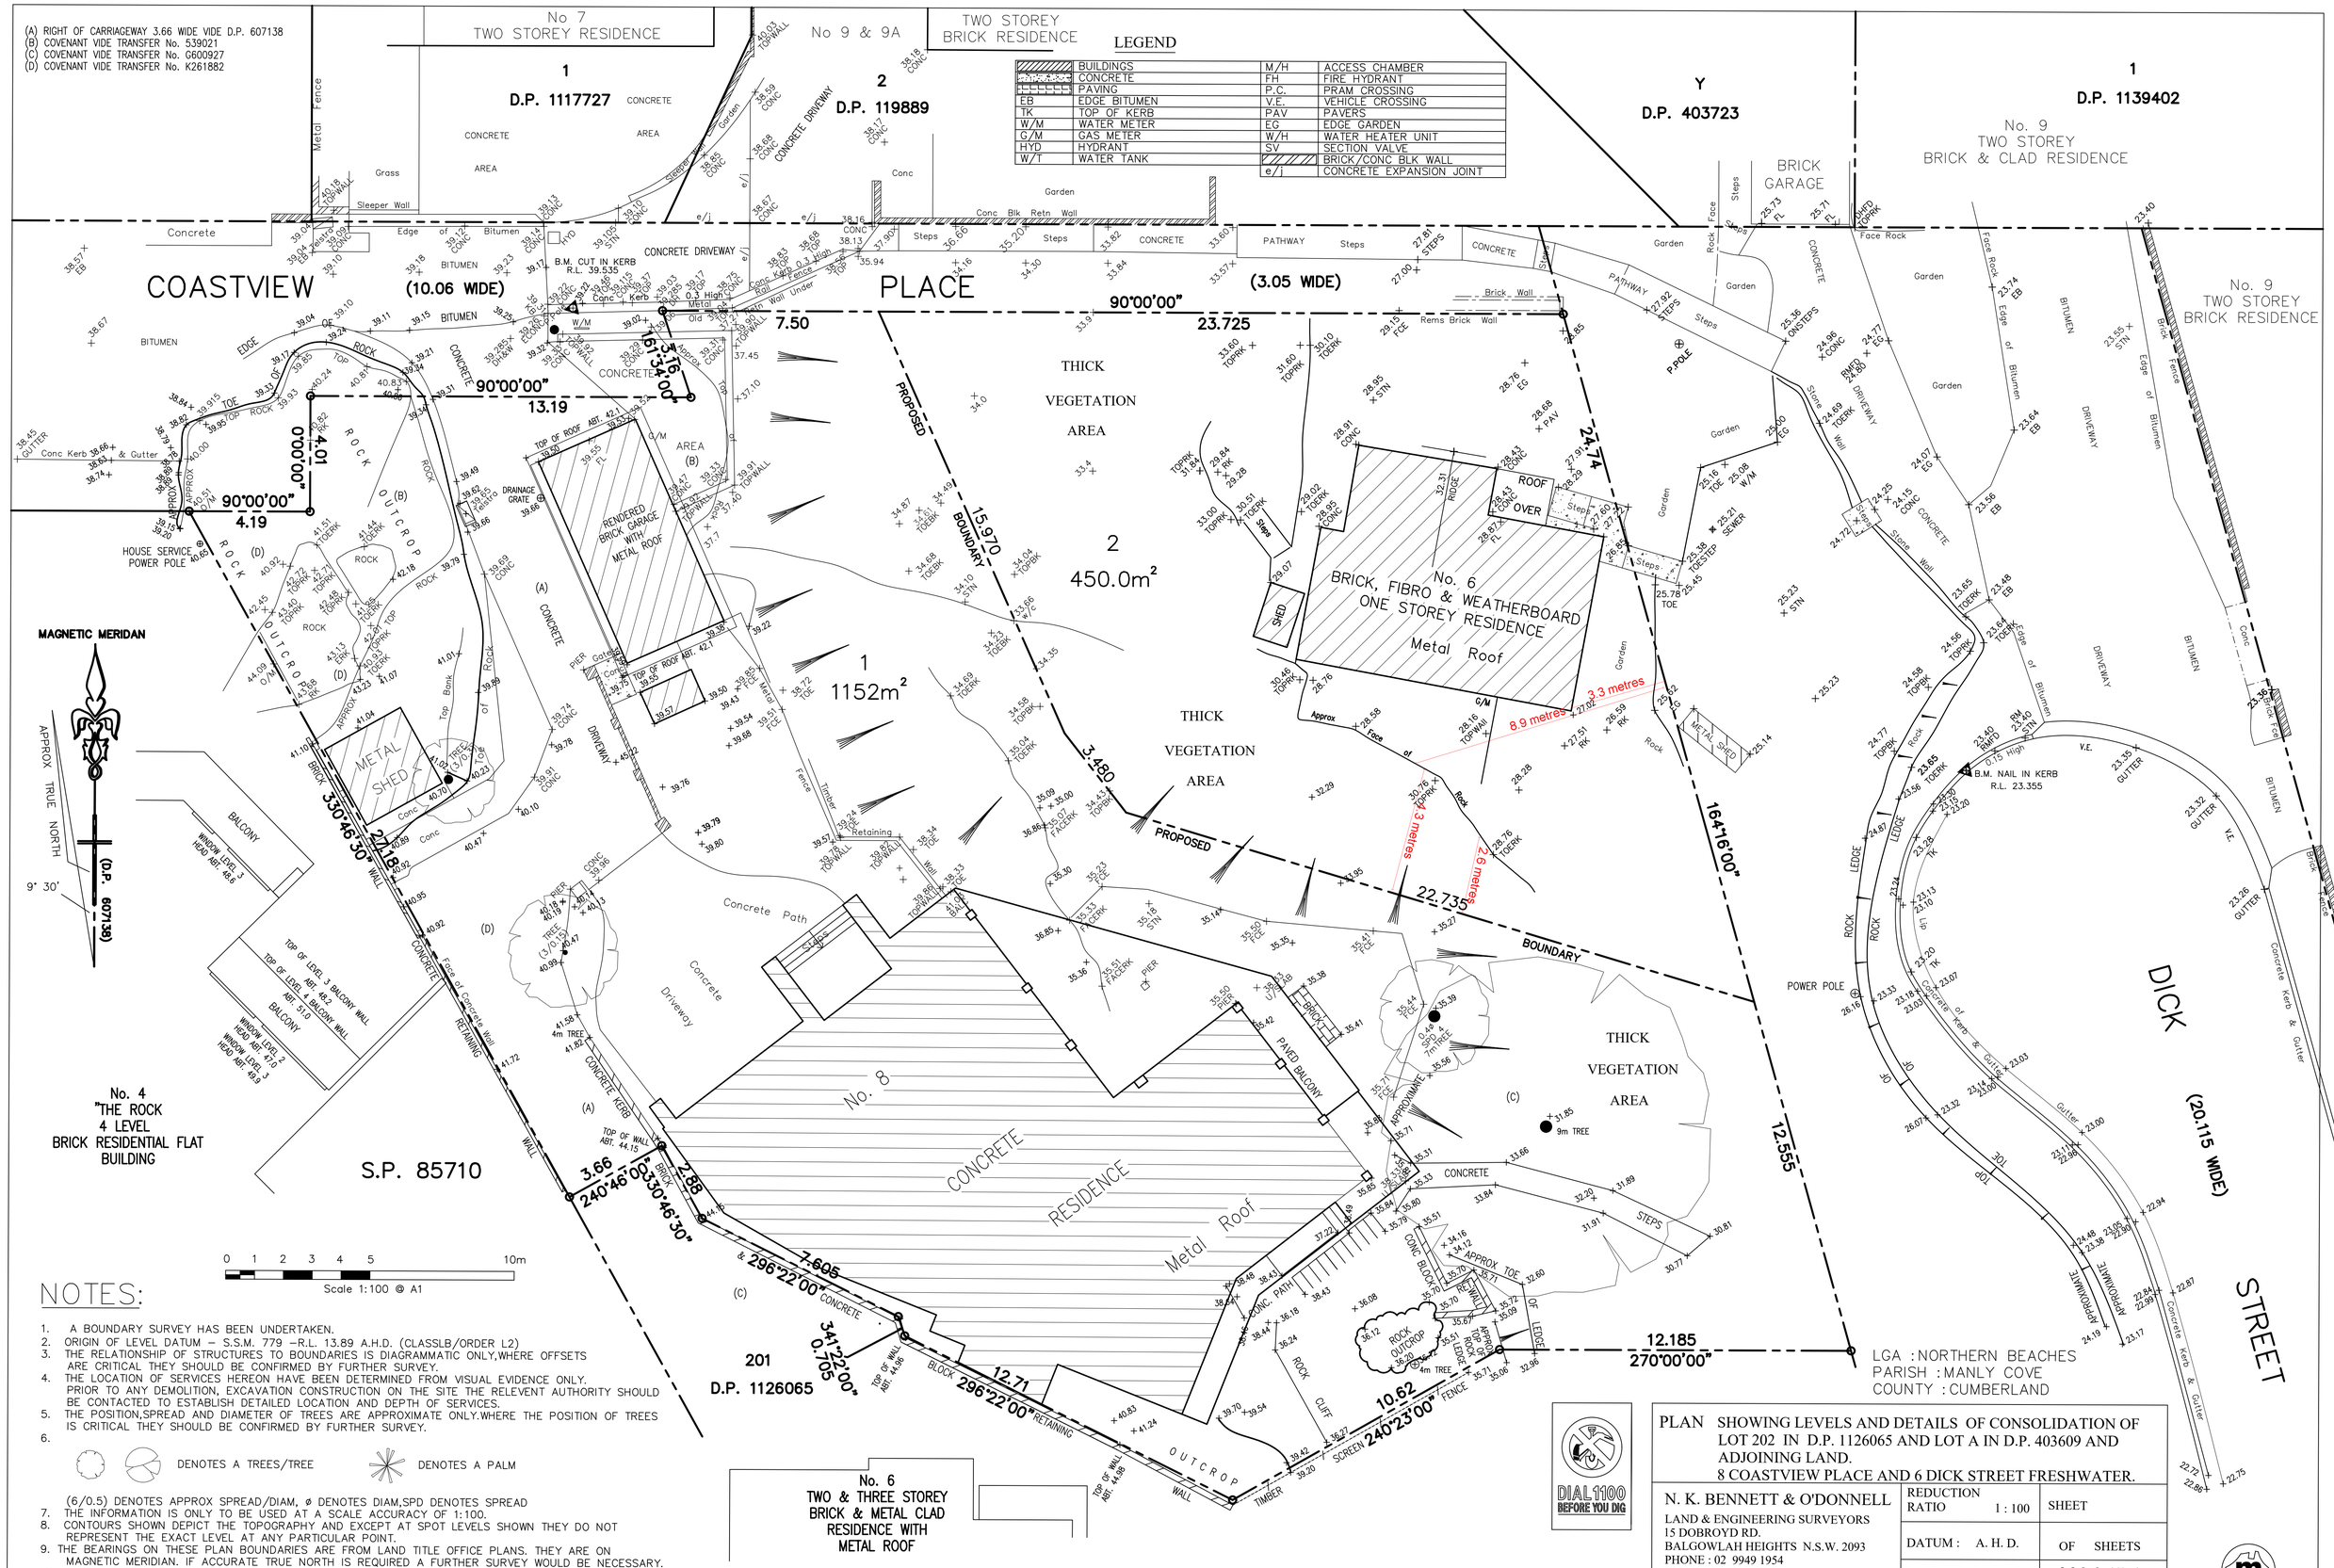

	BUILDINGS	M/H	ACCESS CHAMBER
	CONCRETE	FH	FIRE HYDRANT
	PAVING	P.C.	PRAM CROSSING
EB	EDGE BITUMEN	V.E.	VEHICLE CROSSING
TK	TOP OF KERB	PAV	PAVERS
W/M	WATER METER	EG	EDGE GARDEN
G/M	GAS METER	W/H	WATER HEATER UNIT
HYD	HYDRANT	SV	SECTION VALVE
W/T	WATER TANK		BRICK/CONC BLK WALL
		e/j	CONCRETE EXPANSION JOINT

0 1 2 3 4 5 10m
Scale 1:100 @ A1

NOTES:

1. A BOUNDARY SURVEY HAS BEEN UNDERTAKEN.
2. ORIGIN OF LEVEL DATUM – S.S.M. 779 –R.L. 13.89 A.H.D. (CLASSLB/ORDER L2)
3. THE RELATIONSHIP OF STRUCTURES TO BOUNDARIES IS DIAGRAMMATIC ONLY,WHERE OFFSETS ARE CRITICAL THEY SHOULD BE CONFIRMED BY FURTHER SURVEY.
4. THE LOCATION OF SERVICES HEREON HAVE BEEN DETERMINED FROM VISUAL EVIDENCE ONLY. PRIOR TO ANY DEMOLITION, EXCAVATION CONSTRUCTION ON THE SITE THE RELEVENT AUTHORITY SHOULD BE CONTACTED TO ESTABLISH DETAILED LOCATION AND DEPTH OF SERVICES.
5. THE POSITION,SPREAD AND DIAMETER OF TREES ARE APPROXIMATE ONLY.WHERE THE POSITION OF TREES IS CRITICAL THEY SHOULD BE CONFIRMED BY FURTHER SURVEY.
6. DENOTES A TREES/TREE — DENOTES A PALM

(6/0.5) DENOTES APPROX SPREAD/DIAM, ø DENOTES DIAM,SPD DENOTES SPREAD

7. THE INFORMATION IS ONLY TO BE USED AT A SCALE ACCURACY OF 1:100.
8. CONTOURS SHOWN DEPICT THE TOPOGRAPHY AND EXCEPT AT SPOT LEVELS SHOWN THEY DO NOT REPRESENT THE EXACT LEVEL AT ANY PARTICULAR POINT.
9. THE BEARINGS ON THESE PLAN BOUNDARIES ARE FROM LAND TITLE OFFICE PLANS. THEY ARE ON MAGNETIC MERIDIAN. IF ACCURATE TRUE NORTH IS REQUIRED A FURTHER SURVEY WOULD BE NECESSARY.
10. THESE NOTES ARE AN INTEGRAL PART OF THE PLAN.

PLAN SHOWING LEVELS AND DETAILS OF CONSOLIDATION OF LOT 202 IN D.P. 1126065 AND LOT A IN D.P. 403609 AND ADJOINING LAND.
8 COASTVIEW PLACE AND 6 DICK STREET FRESHWATER.

N. K. BENNETT & O'DONNELL
LAND & ENGINEERING SURVEYORS
15 DOBROYD RD.
BALGOWLAH HEIGHTS N.S.W. 2093
PHONE : 02 9949 1954
EMAIL : bpodonnell@optusnet.com.au
ABN 79 701 971 803

REDUCTION RATIO 1 : 100	SHEET
DATUM : A. H. D.	OF SHEETS
DATE : 31- 03 - 2022	9926-1L4

THE COPYRIGHT IN THIS DRAWING REMAINS THE PROPERTY OF N.K.BENNETT & O'DONNELL