(A)-EASEMENT FOR WORKS 20 WIDE & VARIABLE WIDTH (DP1282100)
(B)-EASEMENT FOR SUPPORT 5.8 WIDE & VARIABLE WIDTH (DP1282100)
(C)-EASEMENT FOR ACCESS, CONSTRUCTION, SUPPORT & MAINTENANCE 5 WIDE & VARIABLE WIDTH (DP1282100)
(D)-EASEMENT TO DRAIN WATER 1.7 WIDE (DP1282100)
(F)-EASEMENT TO DRAIN SEWAGE 1.7 WIDE (DP1282100)
(G)-RESTRICTION ON THE USE OF LAND (DP1282100)

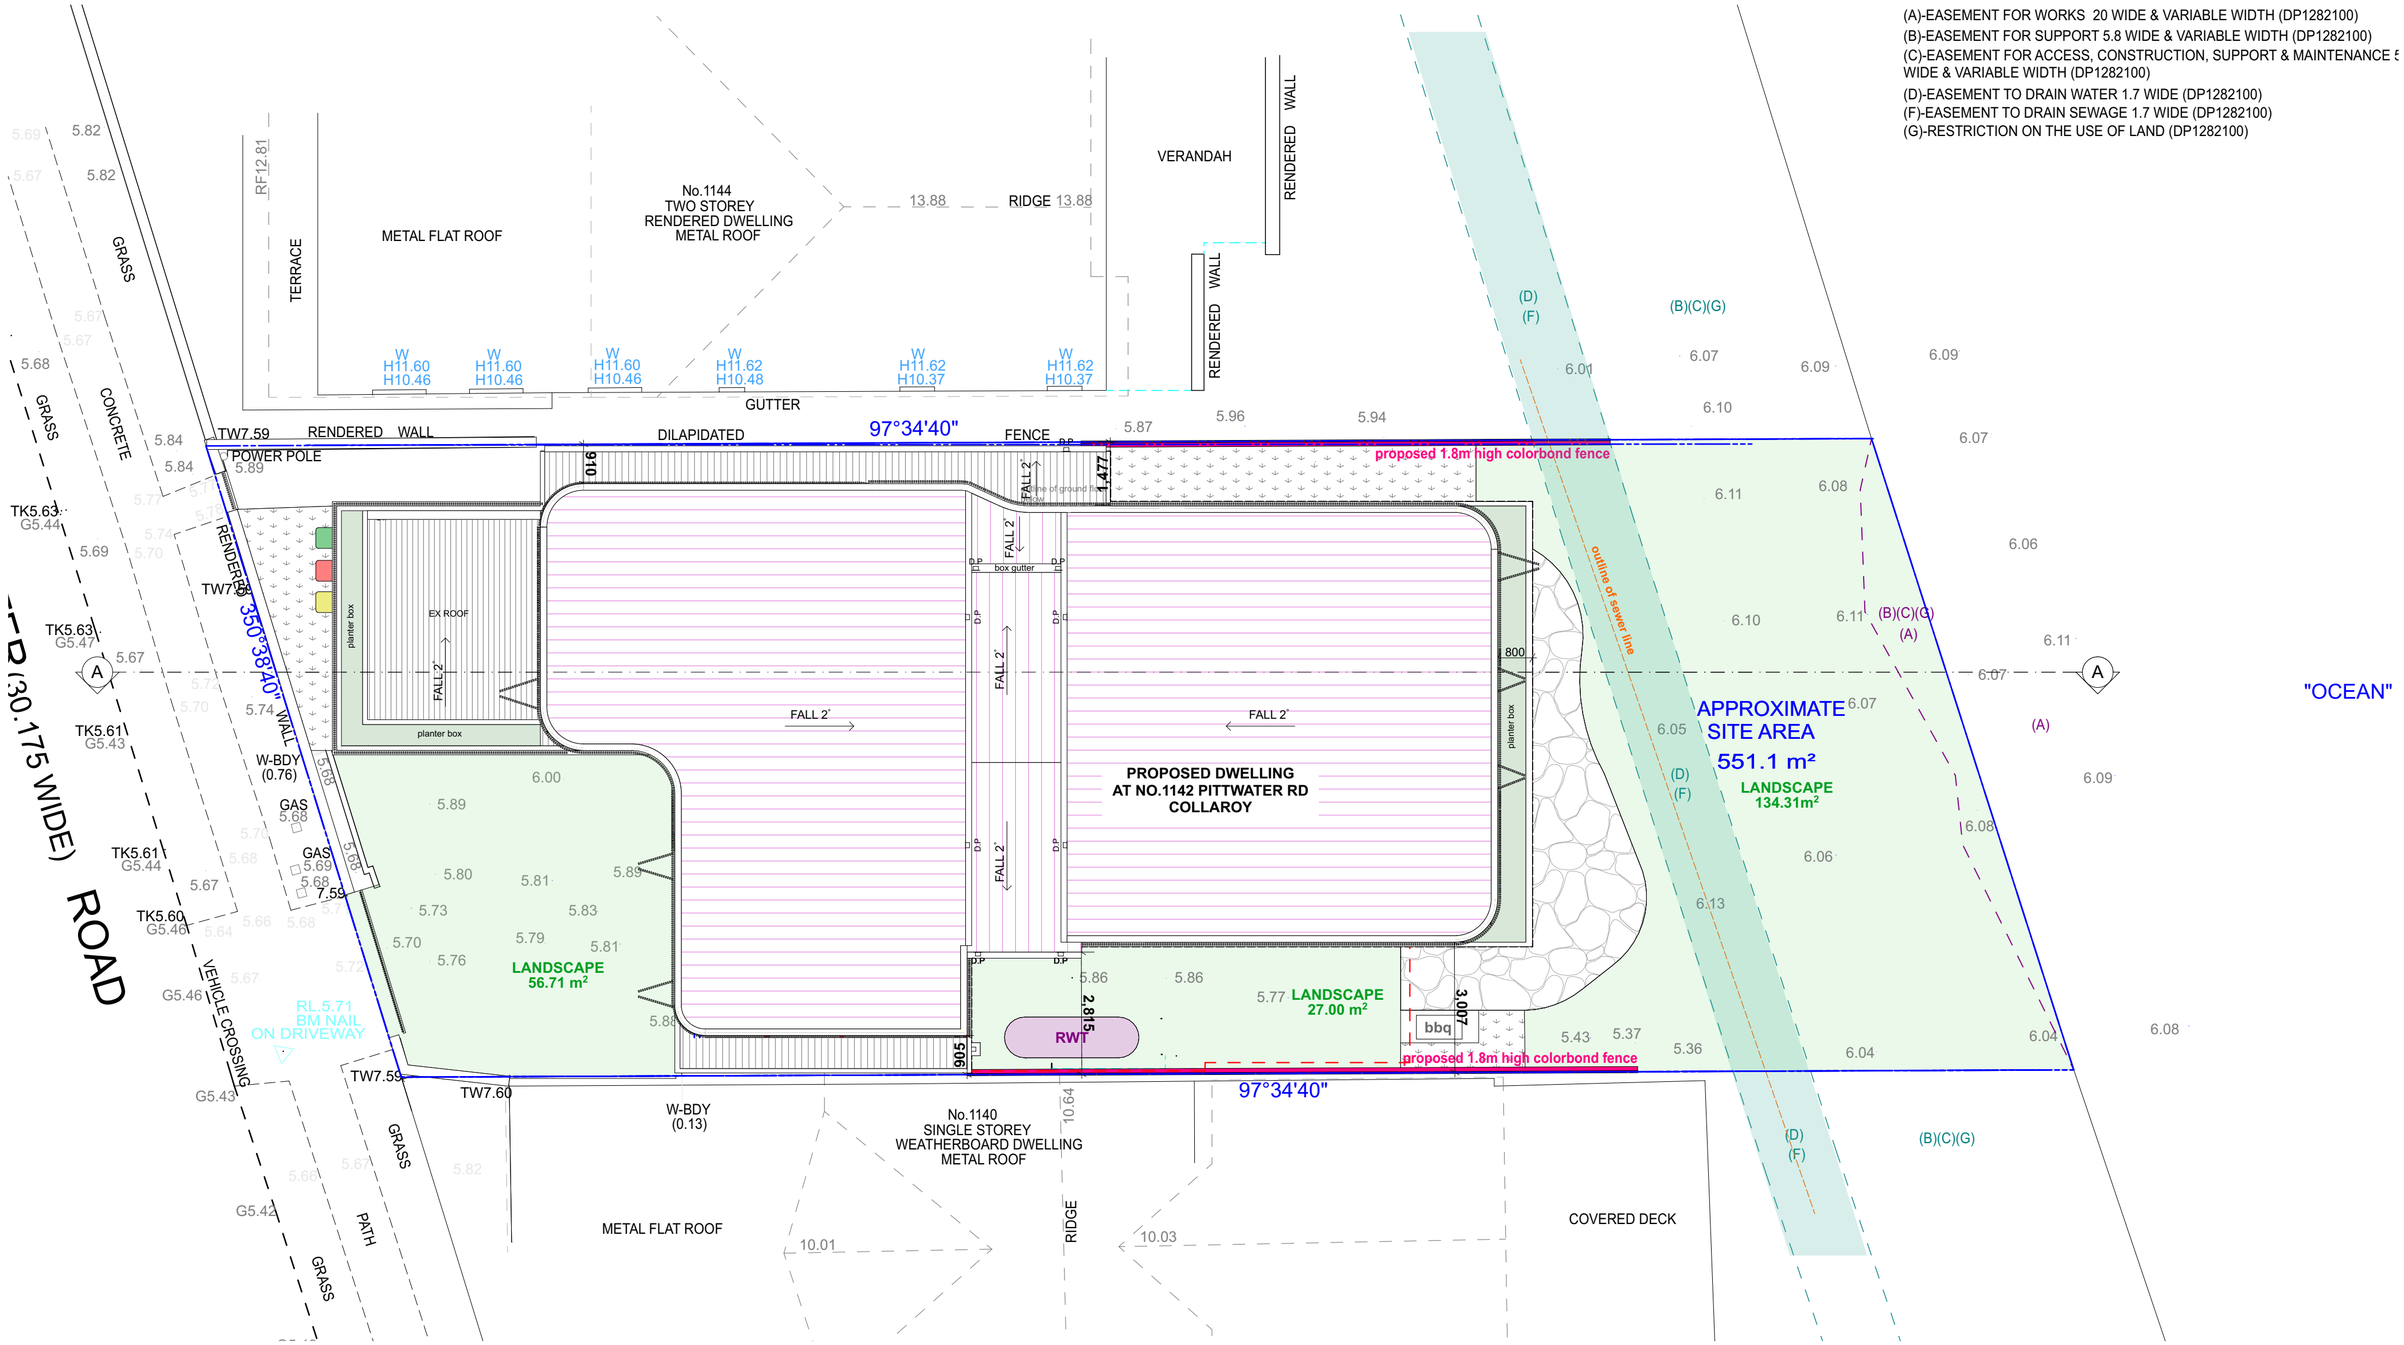

NOTIFICATION PLAN

NOTES

- Drawings are subject to copyright and may not be copied, used or reproduced in any way without the express permission of the architect.
- All dimensions to be confirmed on site prior to commencement of work.
- All construction to comply with Building Code of Australia/National Construction Code & Australian Standards requirements.
- Drawings are not for construction.
- Do not scale from drawing.
- Larger scale drawings and written dimensions take preference.
- All discrepancies to be brought to the attention of the author.

N

Issue	Description	ISSUE BY	Issue Date
A	Complyng Development Certificacte	AT/YT/TY	31/7/2024

ADDRESS
1142 Pittwater Road Collaroy NSW 2097

PROJECT
Proposed Alterations & Additions

FOR
ANAG NSW

JOB No
24007

YAN HONDA ARCHITECTS

REGISTERED ARCHITECT
GUS HONDA 9435

DRAWING TITLE
NOTIFICATION PLAN

SCALE
1:100 @ A2

DRAWING NUMBER
NN01

ISSUE
A