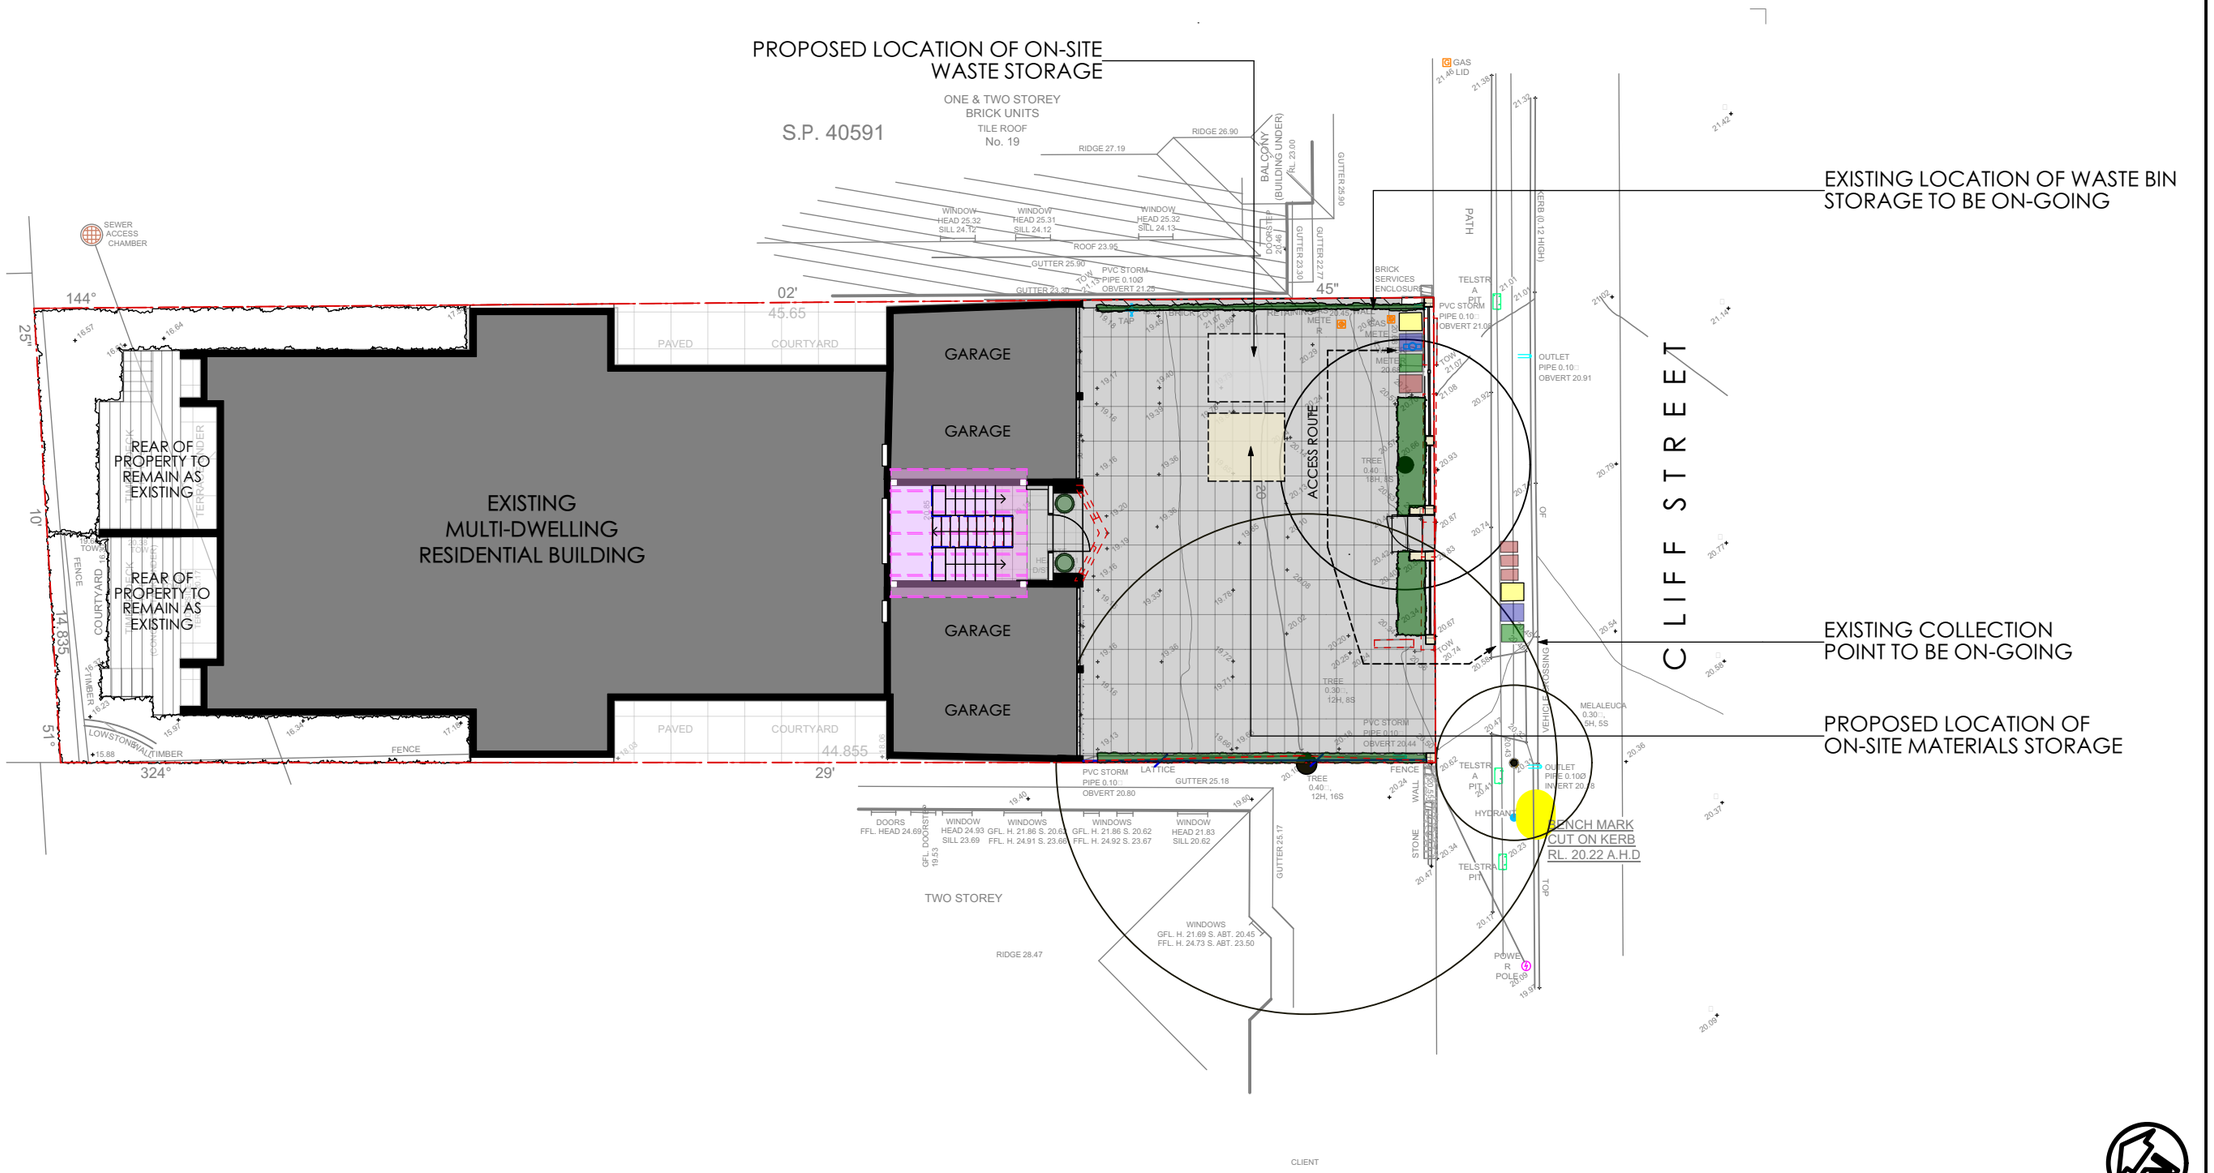

Project

17 CLIFF STREET, MANLY

Client

MRS ROGGE, MR HANSON, MR MILLER

Notes

1. All dimensions are nominal only.
2. All dimensions and levels shall be verified by Contractor on site prior to commencement of work.
3. Do not scale from drawings.
4. If in doubt contact Landscape Architect.
5. This design is copyright and shall not be copied, utilised or reproduced in any way without prior written permission of A Total Concept Landscape Architects.
6. This plan has been prepared for Development Application purposes only.
7. All Building Works shall be installed to Structural Engineers detail.

Revision	Description	Date

DATE | REVISION

DRAWING: SITE WASTE MANAGEMENT PLAN

ADDRESS: No. 17 CLIFF STREET, MANLY NSW 2095

CLIENT: MRS ROGGE, MR HANSON, MR MILLER

DATE #	22/03/19	PROJECT #	
SCALE @ A3	1:200	DWG #	L/08
DRAWN	KR		
CHKD	JRS	REVISION	

A Total Concept Landscape Architects & Swimming Pool Designers
65 West Street, North Sydney NSW 2060
Tel: (02) 9957 5122 Fx: (02) 9957 5922

atc a total concept landscape architects & swimming pool designers