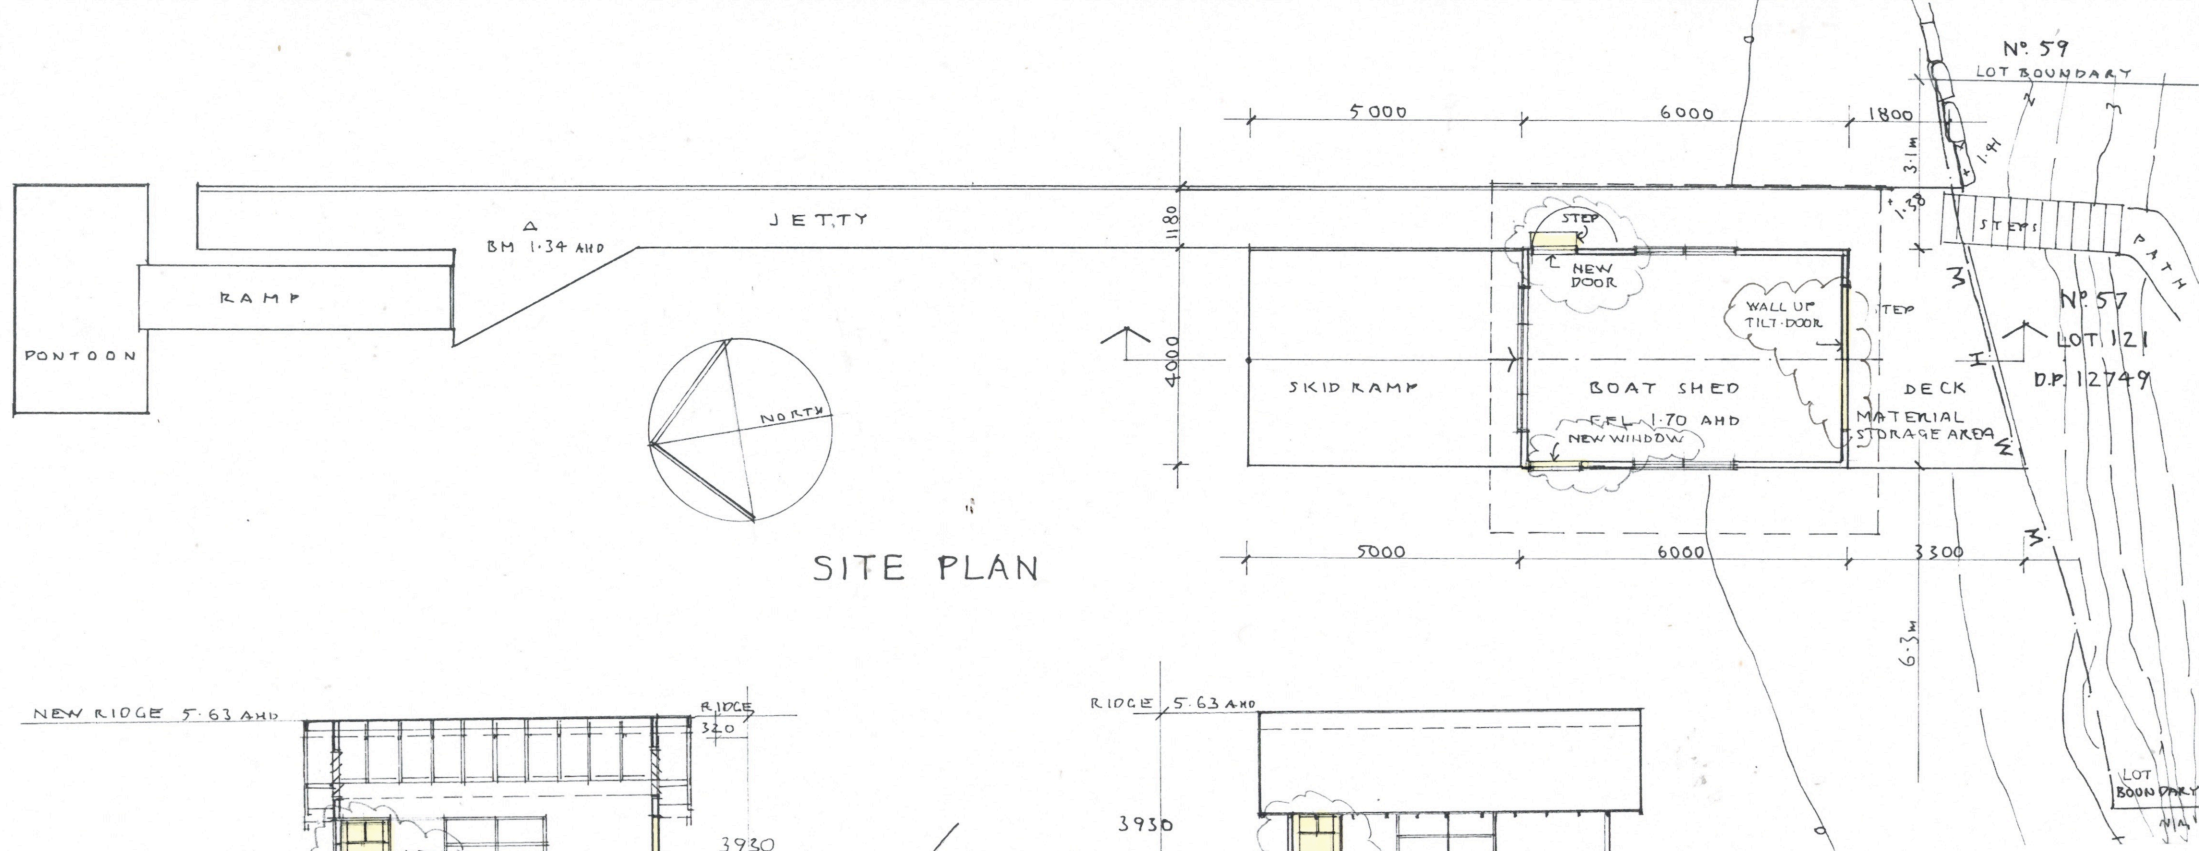

SITE PLAN

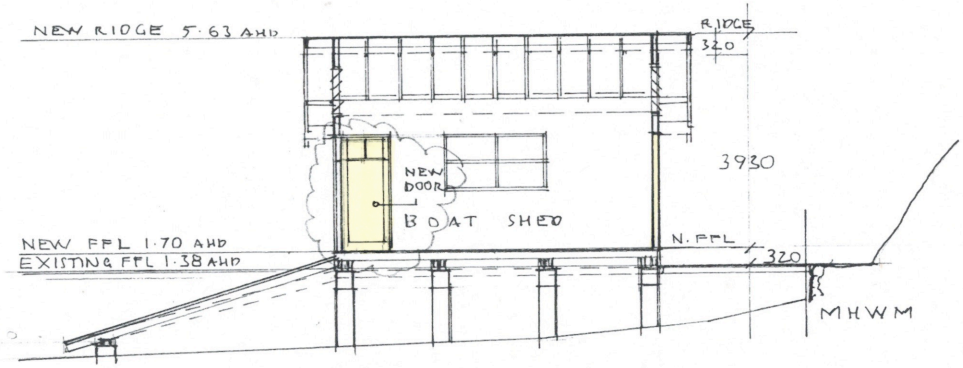

SECTION

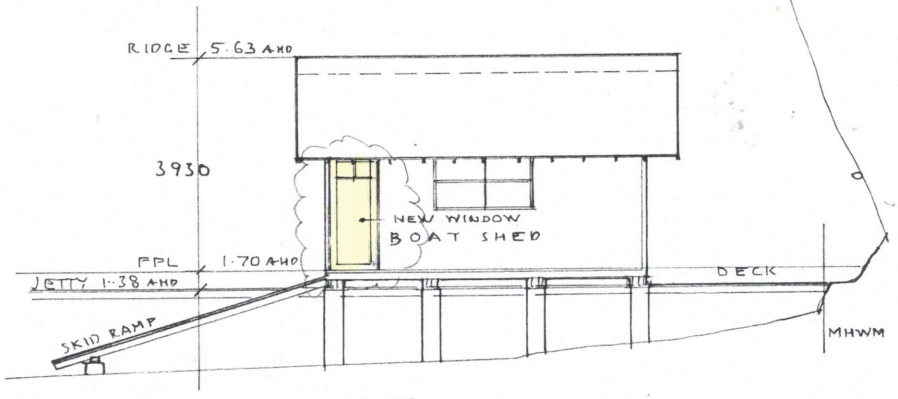

WEST

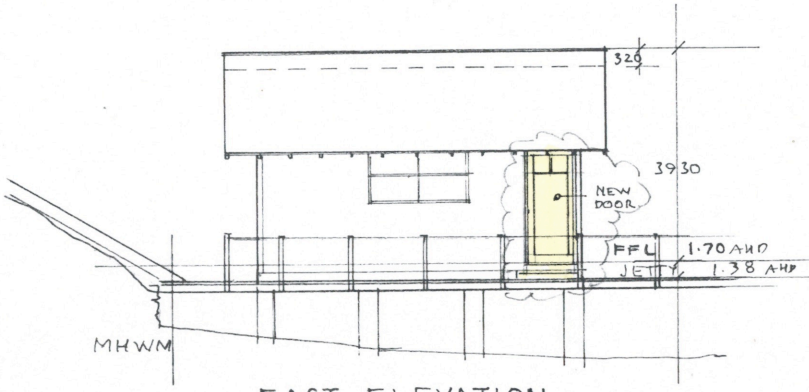

EAST ELEVATION

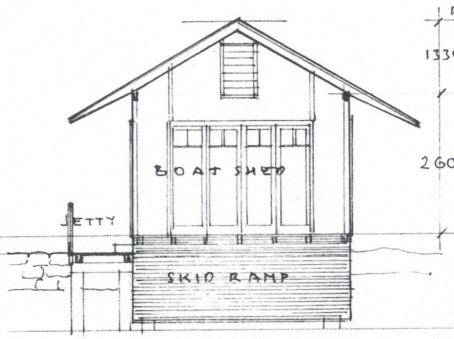

NORTH

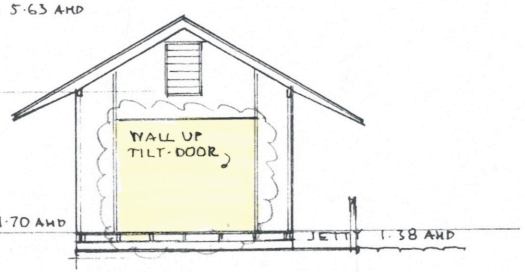

SOUTH

Revision: Date:

Stephen Crosby & Assoc. Pty. Ltd.

SCOTLAND ISLAND
PO Box 204 Church Pt. NSW 2105
M: 0409 047 513 E: scrosby@internode.on.net

Job

BOAT SHED & SKID RAMP

57 ROBERTSON RD
SCOTLAND IS.
Lot 121 DP 12749

For R. RUSSO

Drawing

SITE PLAN, SECTION & ELEVATIONS

Scale	1 : 100 AT A3
Date	NOVEMBER 2018
Drawn	S.C.

Drawing Number

2088 - **S96 01**