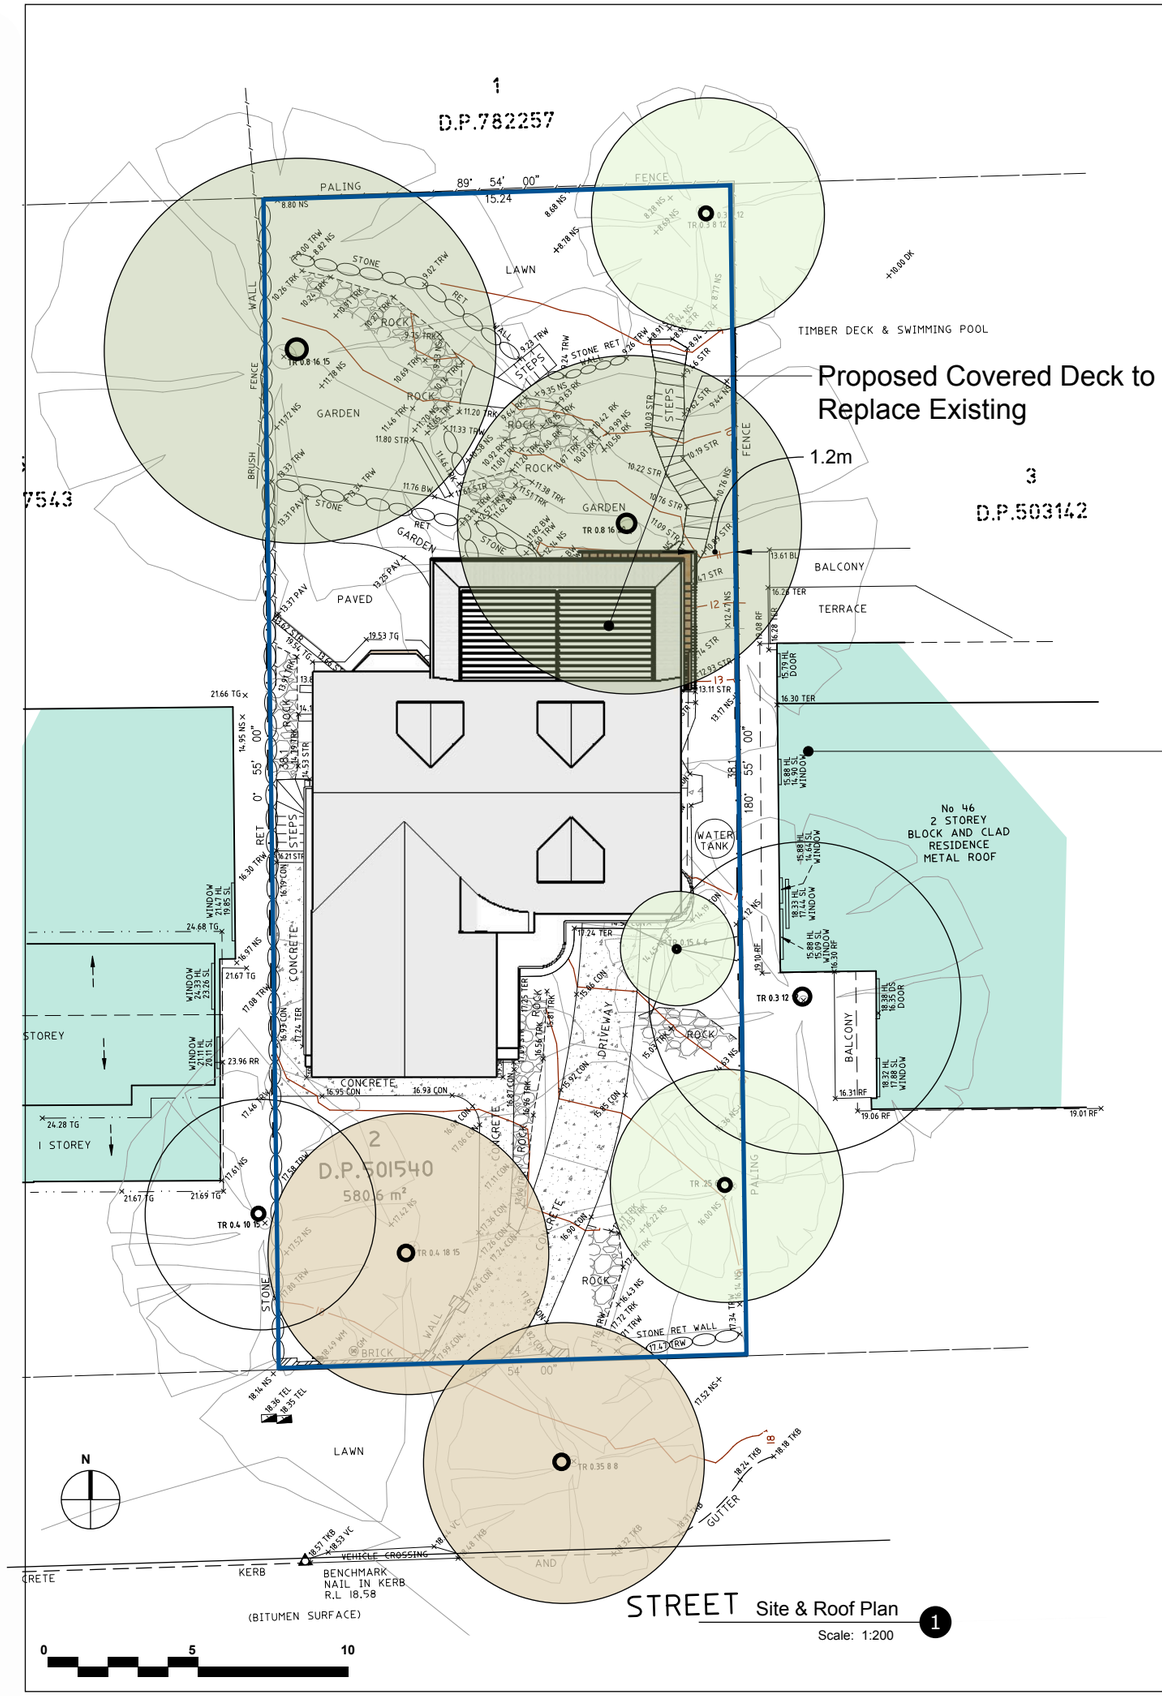

Site & Roof Plan
Scale: 1:200

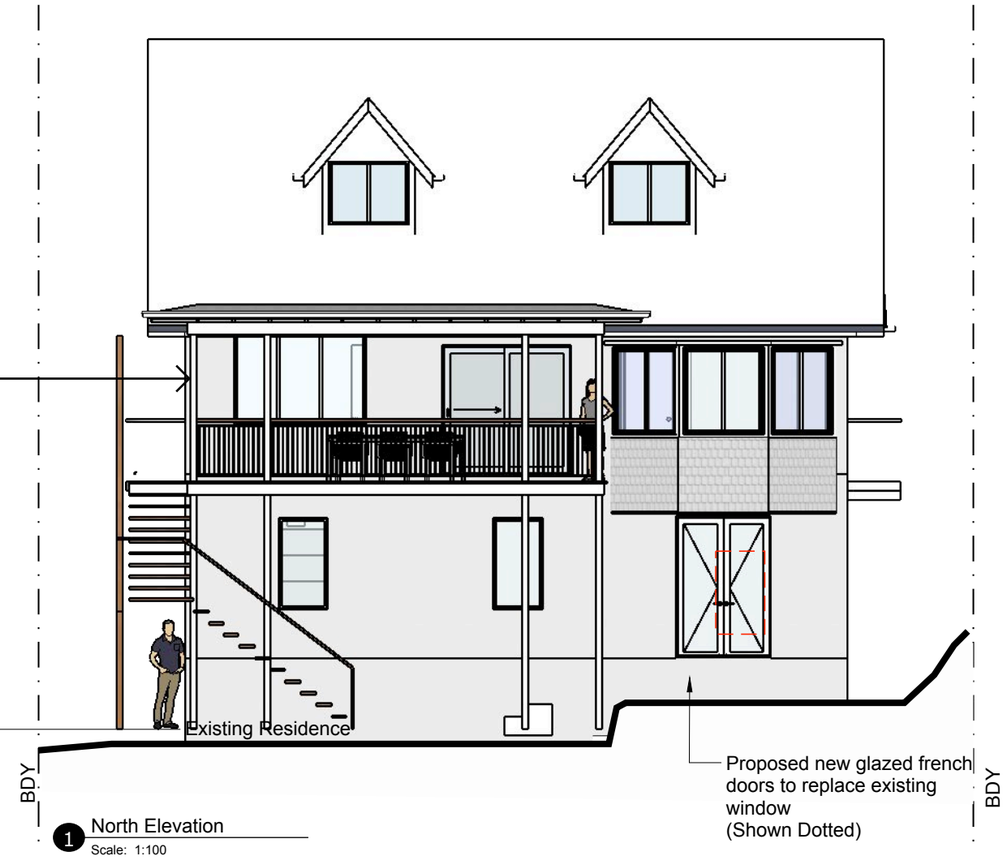

North Elevation
Scale: 1:100

WATERMARK CONSTRUCTION GROUP
9b 3-9 Kenneth Road
Manly Vale NSW 2095

CLIENT
Sara Wright & Iain Baxter
Lot 2 DP. 501540
44 Lovett Street
Manly Vale NSW 2095

PROJECT
Replace Existing Deck
& Alterations to
Existing Openings

PROJECT NO.
ELM::1

ISSUE
15.12.19

SCALE
N.T.S.

Notification Plan

N.01