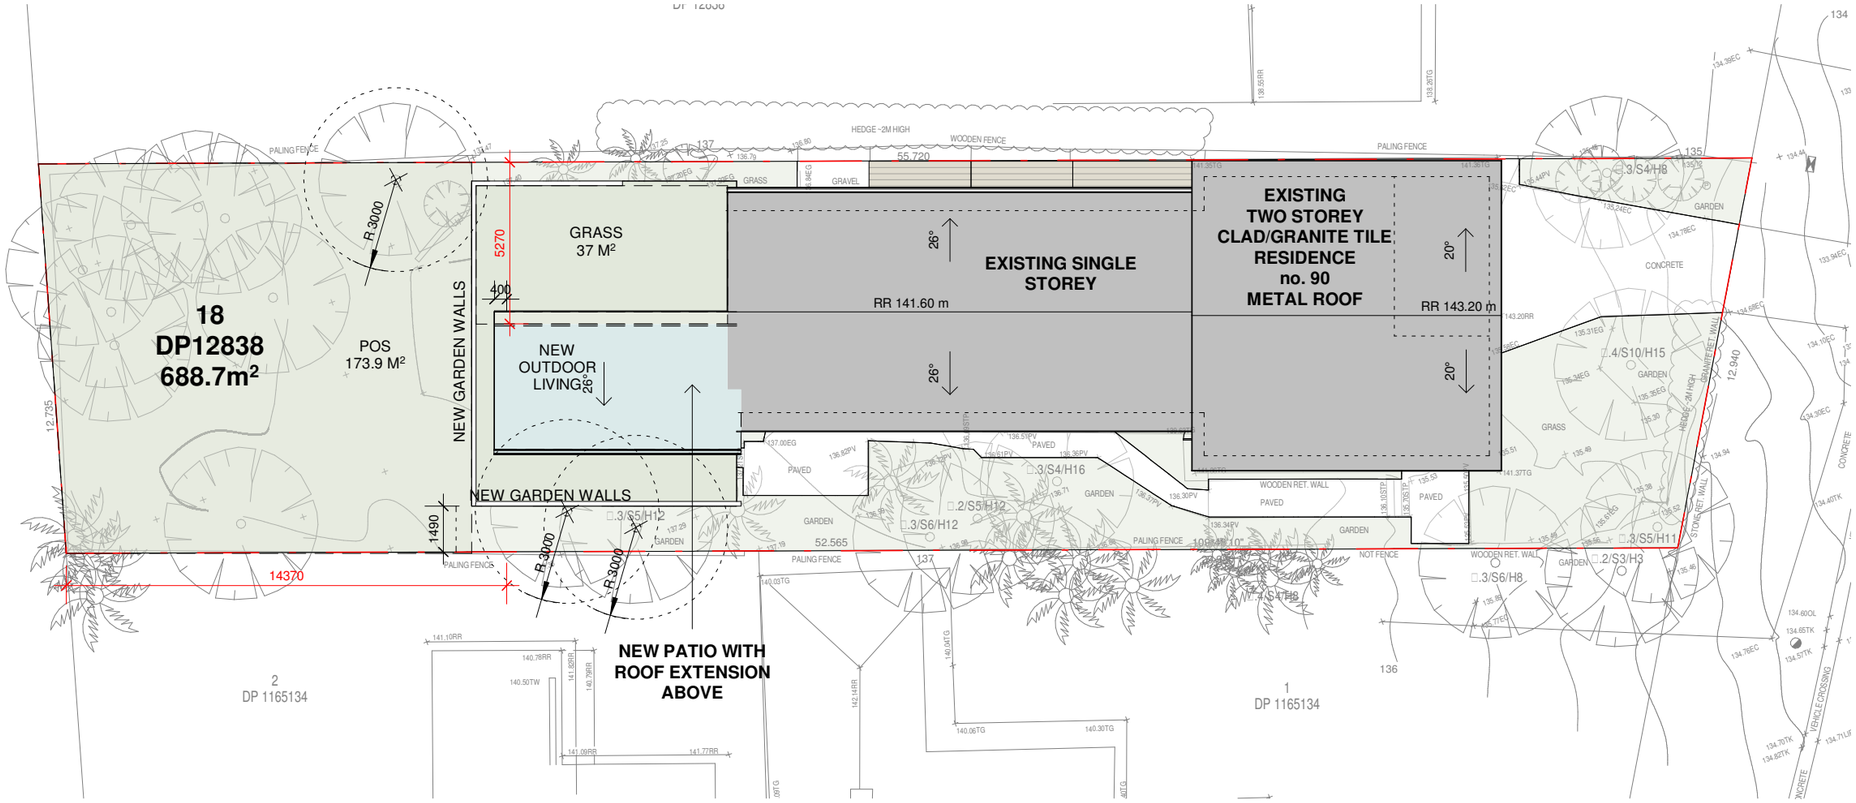

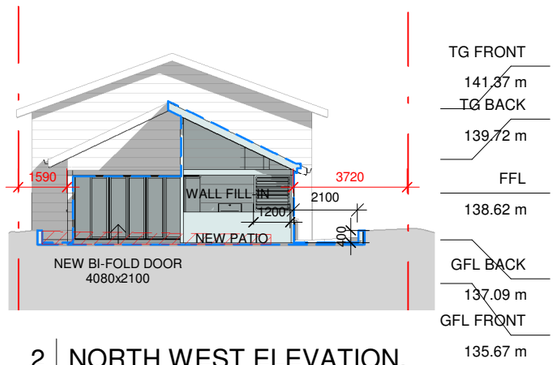

1 | SITE PLAN.

A110 | 1 : 200

2 | NORTH WEST ELEVATION.

A110 | 1 : 200

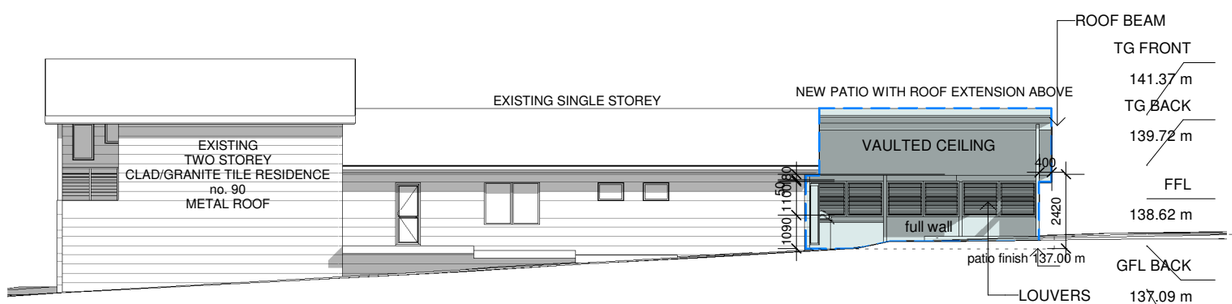

3 | NORTH EAST ELEVATION.

A110 | 1 : 200

4 | SOUTH WEST ELEVATION.

A110 | 1 : 200

Do not scale from plans. All dimensions and levels shown on plan are subject to confirmation on site.

ISSUE	DATE	DESCRIPTION	DRWN	CHKD
-	30.10.2018	CONCEPT DESIGN	KA	MW
	03.12.2018	CONCEPT_review	MW	
	18.12.2018	CONCEPT_review 2	MW	

This drawing is copyright and remains the property of Blue Sky Building Designs P/L.

River Run DESIGNS PTY LIMITED

RIVER RUN DESIGNS PTY LTD
Mobile: 0 413 672 924
E: riverrun@opusnet.com.au

DRAFT BY: BLUE SKY BUINDING DESIGNS
www.blueskybuildingdesigns.com.au
PO BOX 167 Newport 2106
Mobile: 0 414 310 171
E: info@bsbd.com.au

PROJECT TITLE:	OUTDOOR LIVING
PROJECT NO.:	2018065
AT:	90 Plateau Rd, Bilgola Plateau
FOR:	
SHEET TITLE:	NOTIFICATION PLAN
SHEET NO:	A110
SCALE A3:	1 : 200