SITE RATIO'S - EXISTING:

SITE AREA	970.50m²
BUILDING FOOTPRINT	227.37m²
PORCH	4.89m²
POOL SURROUNDS	31.91m²
PAVED AREAS AND DRIVEWAY	133.00m²
AREAS UNDER 2m WIDE	72.37m²
SUM TOTAL	469.54m²
EXISTING LANDSCAPED AREA	500.96m² 51.6%

SITE RATIO'S - PROPOSED:

SITE AREA	970.50m²
BUILDING FOOTPRINT	225.37m²
PORCH	4.89m²
DECK	86.39m²
POOL SURROUNDS	27.22m²
PAVED AREAS AND DRIVEWAY	102.76m²
AREAS UNDER 2m WIDE	88.12m²
SUM TOTAL	534.75m²
PROPOSED LANDSCAPED AREA	435.75m² 44.9%

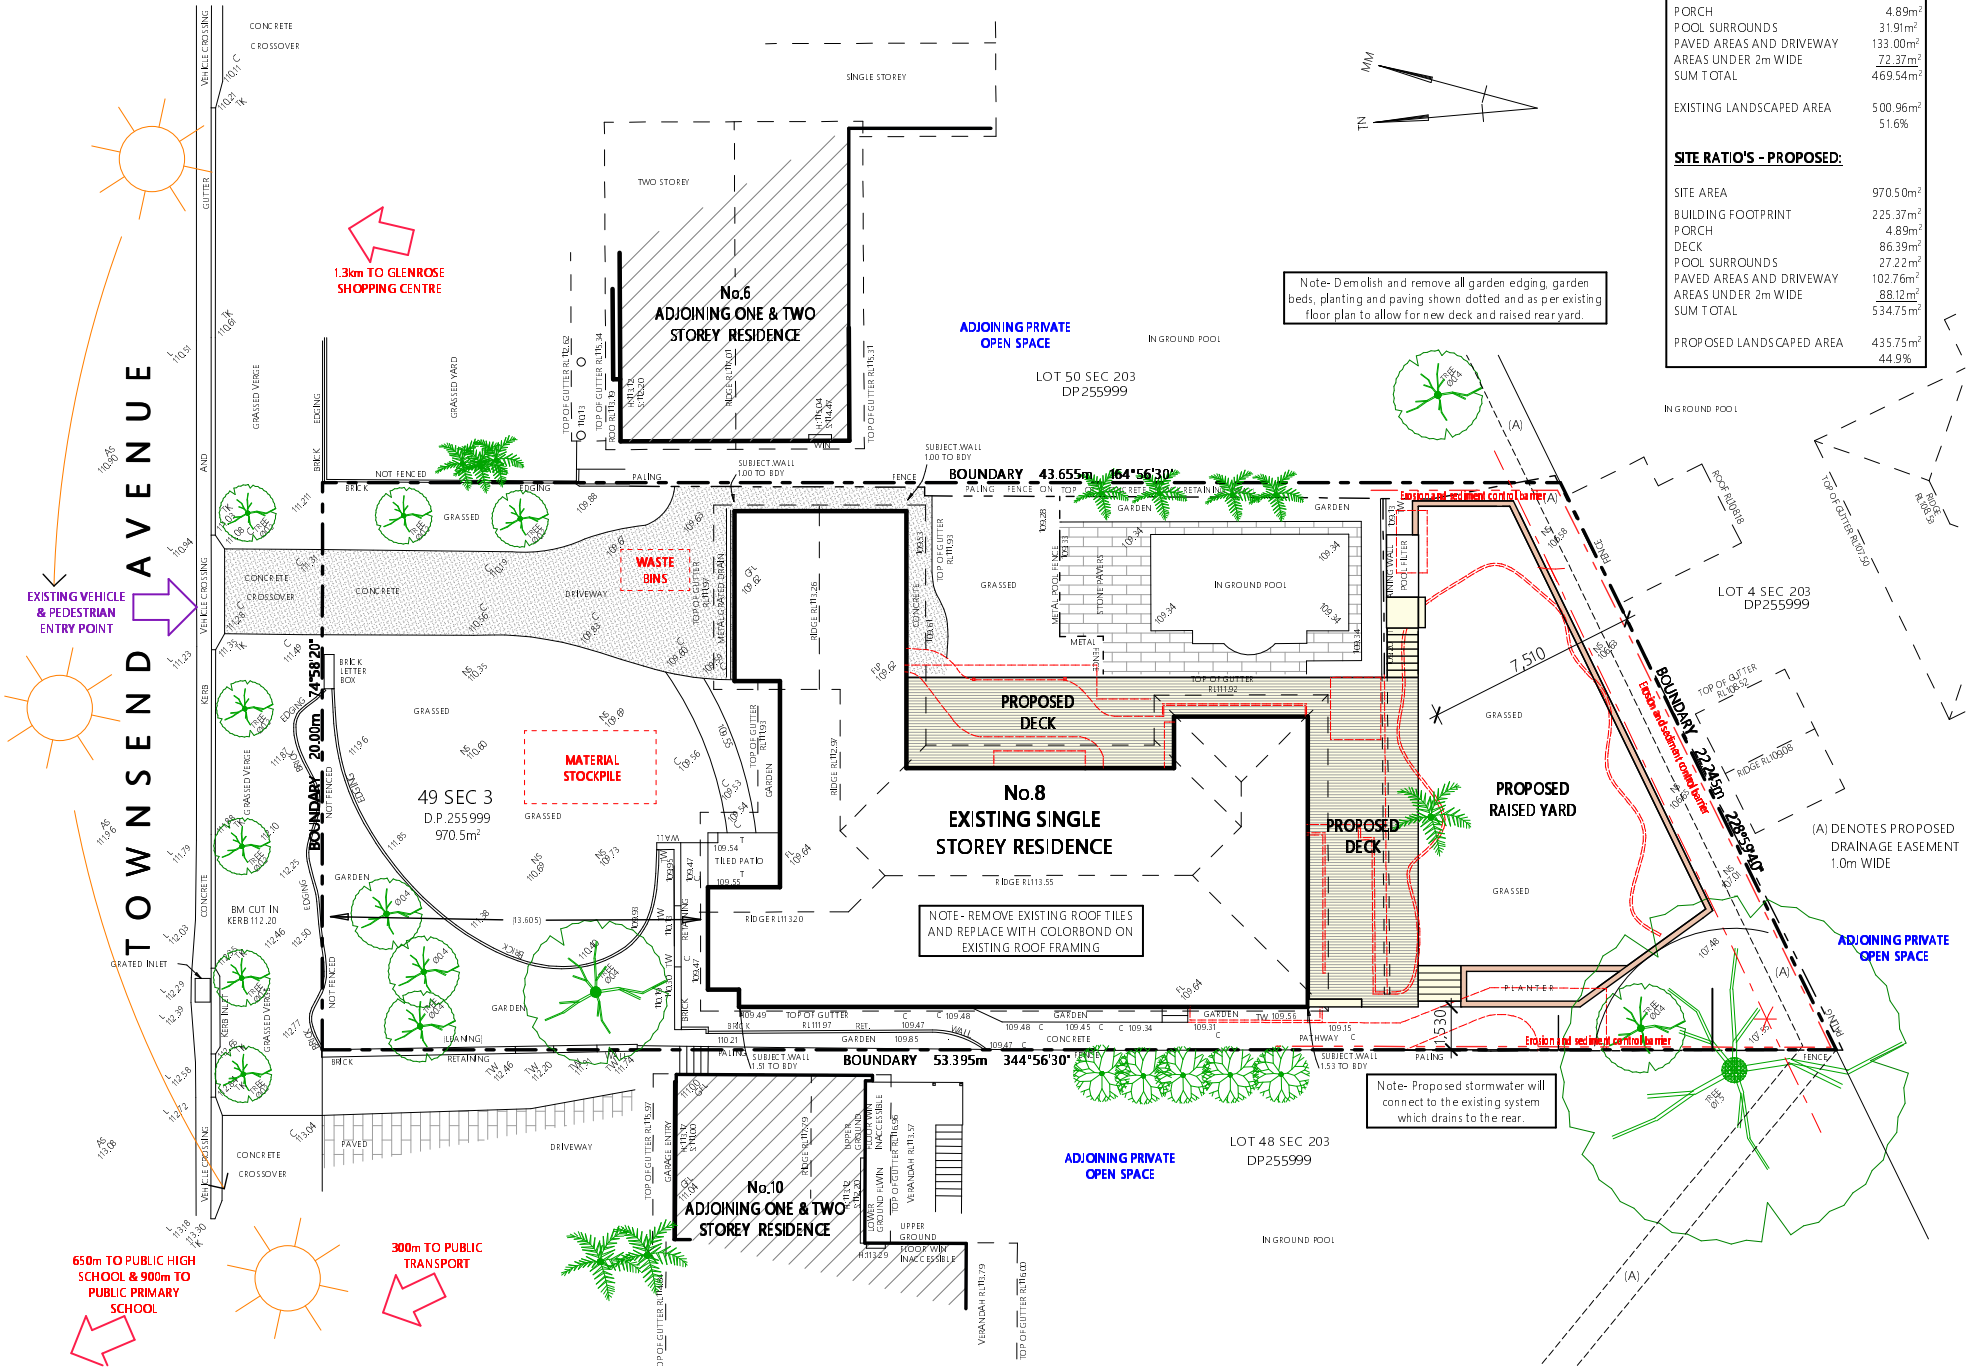

1 SITE PLAN 1:200

& SITE ANALYSIS / ENVIRONMENTAL SITE MANAGEMENT