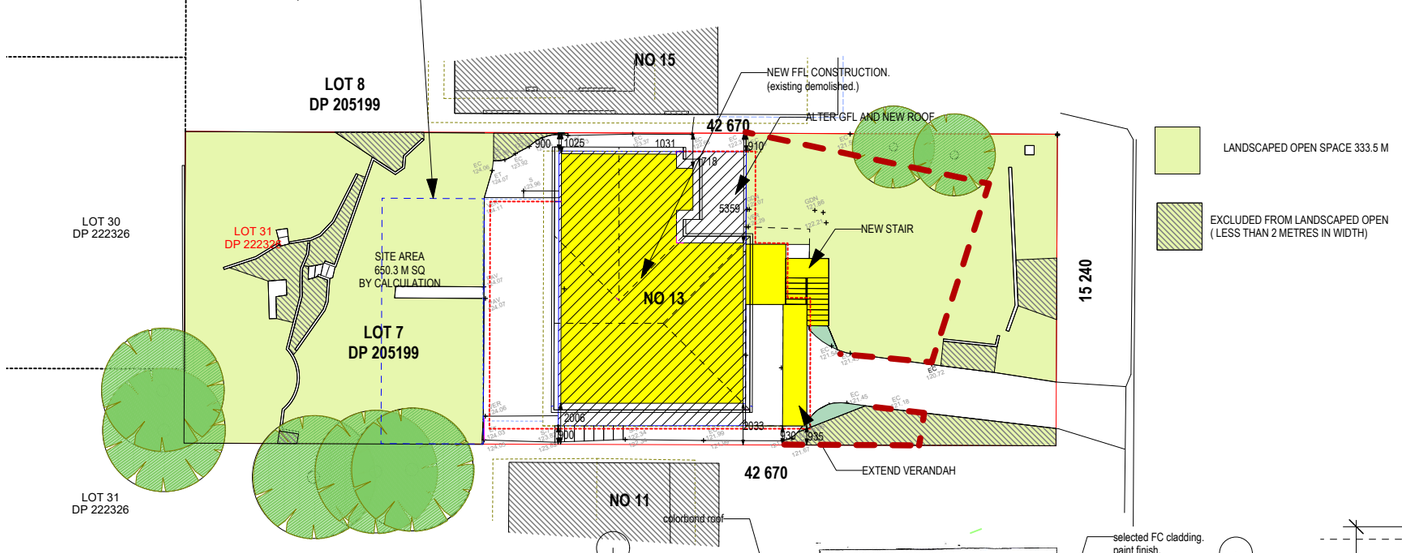

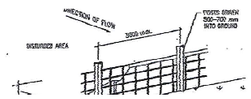

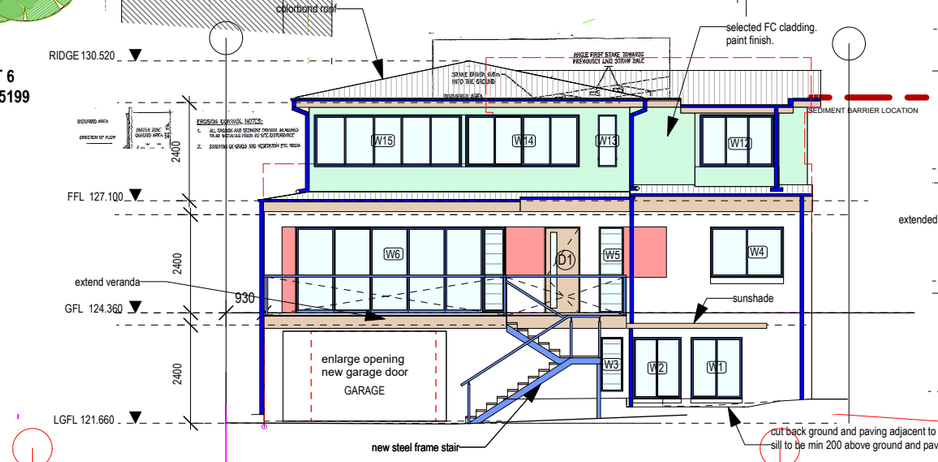

NORTH ELEVATION

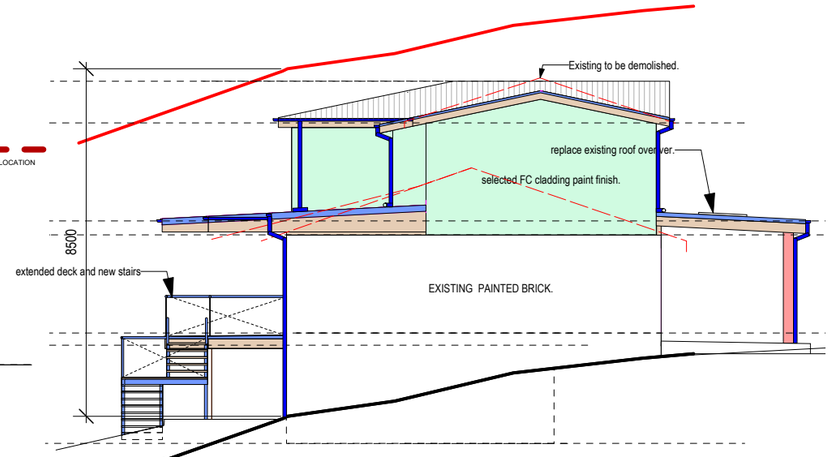

WEST ELEVATION

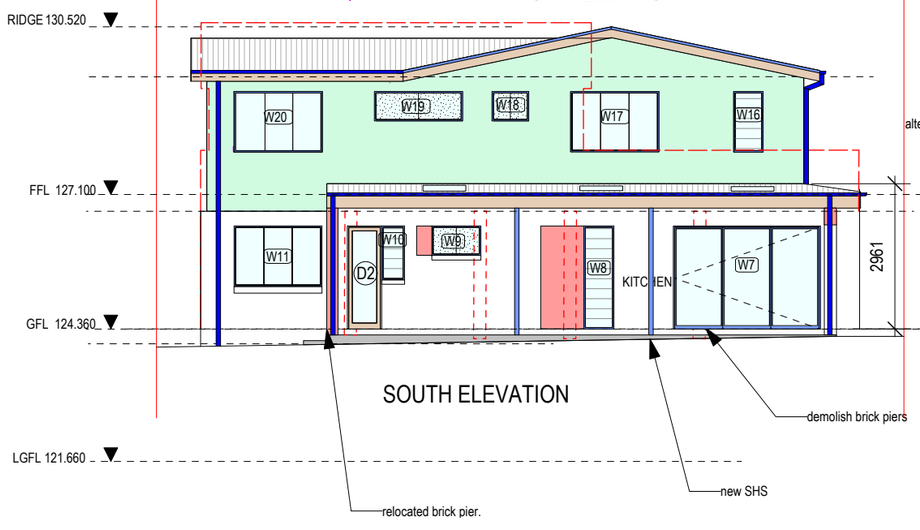

SOUTH ELEVATION

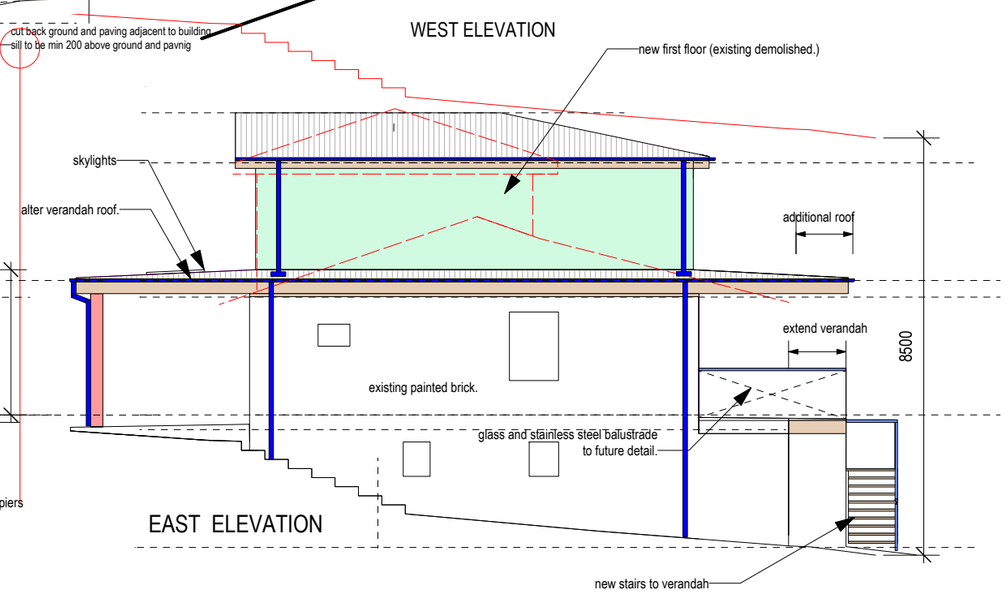

EAST ELEVATION

PROPOSED ALTERATIONS AND ADDITIONS
TO EXISTING DWELLING
13 CAROLYN AVENUE
BEACON HILL 2100

LOT 7 DP 205199

FOR :
R MAIOLO

KUBANYI ARCHITECTS NSW REG 4087
LEVEL 1, 122 VICTORIA ROAD DRUMMOYNE 2047
PH 9819 6393 JUDITHKUBANYI@IINET.NET.AU

NOTIFICATION PLAN