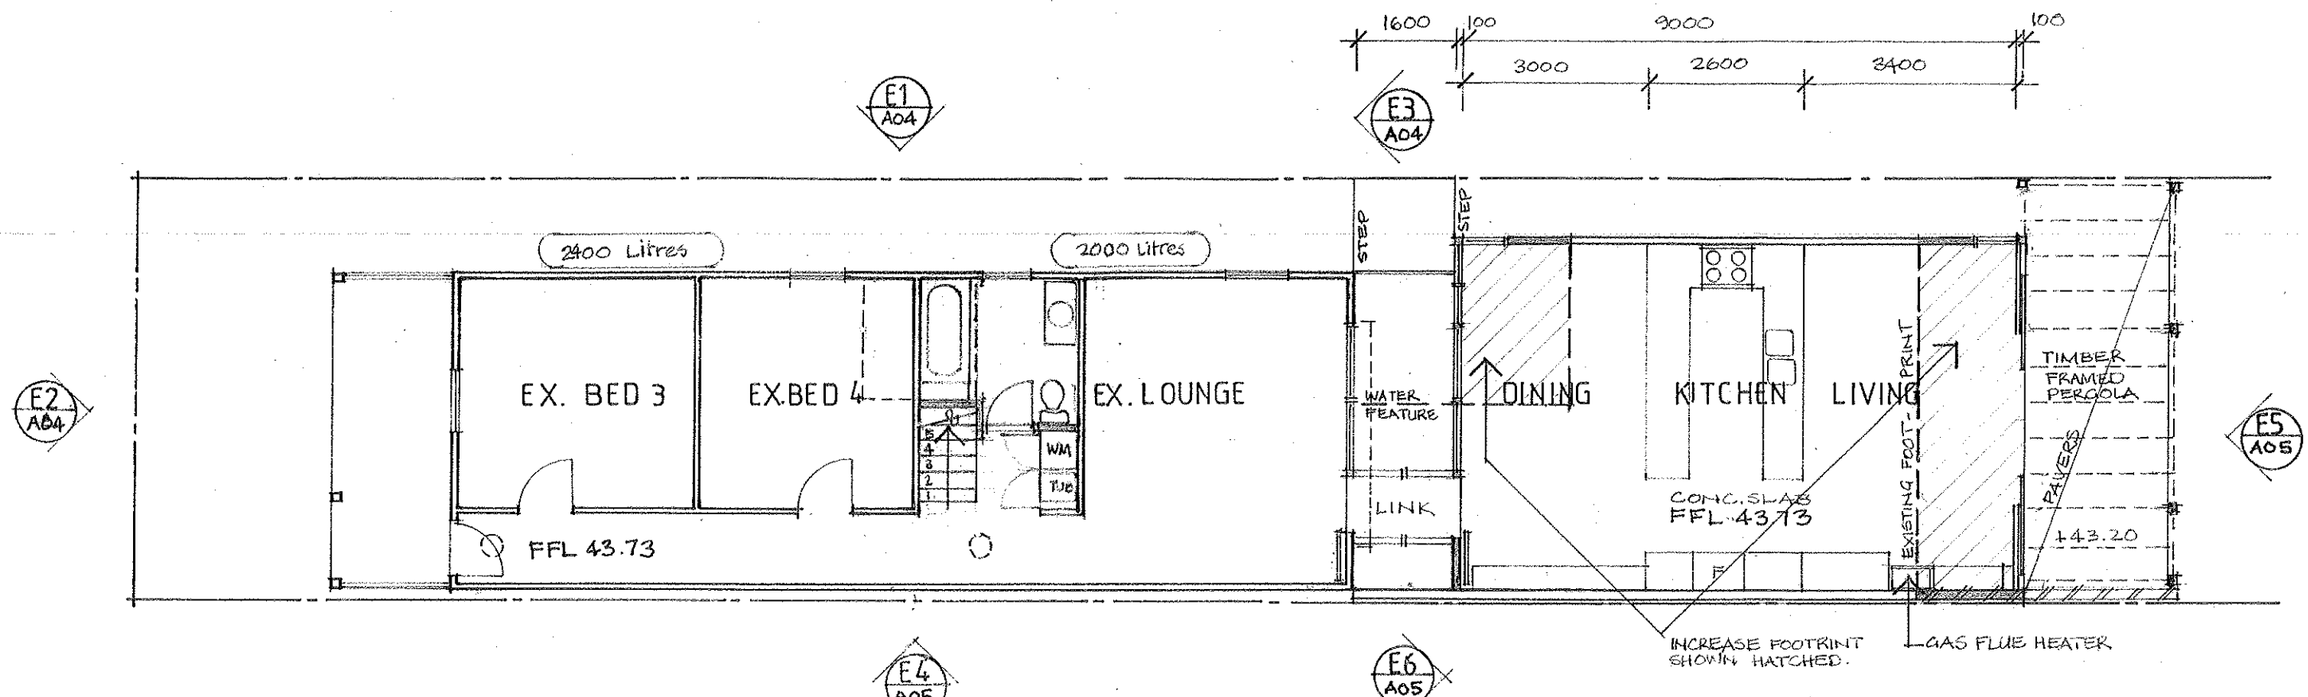

ISSUE	AMENDMENT	DATE

bowe holder

ARCHITECTS DESIGNERS FACILITATORS
14 Highland Ridge Middle Cove 2068 NSW
Email: boweholder@bigpond.com.au
Ph: 0409 074 032

Project: **68 BIRKLEY ROAD, MANLY**

Client: **V. LANSDOWN & A. KEAYES**

Title: **GROUND FLOOR PLAN**

Project No: **0706.01** Drawing No: **A02**

Scale: **1:100** Date: **DEC, 2007**

Drawn by: **CH** Checked by:

Dimensions must not be scaled from drawings. Use figured dimensions only. All dimensions must be clarified on site prior to construction.