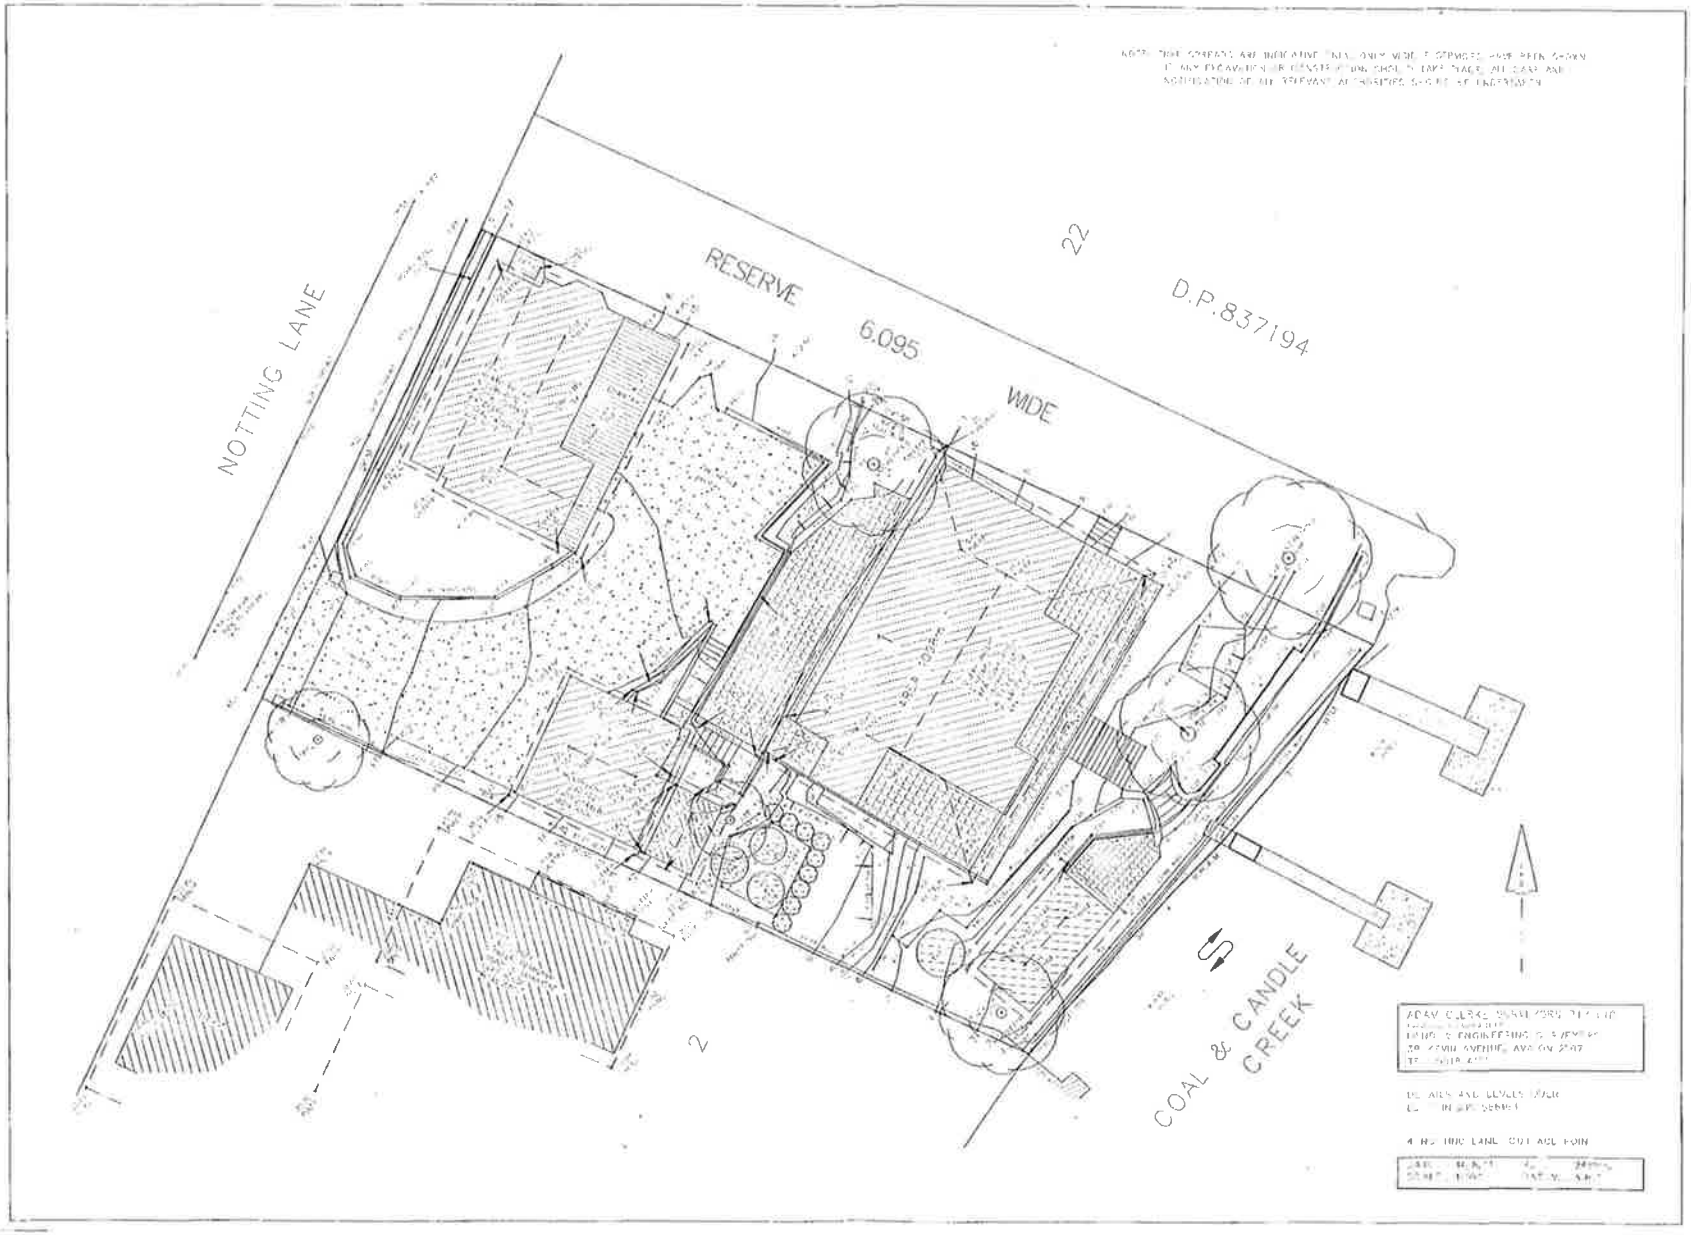


1 Plan - Survey
1 : 250

| | | |
|---|---|---|
| A | Development Application Issue | 28/05/13 |

Karla Wilford Architect Reg. 8483
PO Box 508 Terrey Hills NSW 2084
0402 845 205

**SEXTON HOUSE**
Alterations & Additions at
4 Notting Lane
Cottage Point NSW 2084
for
Garry & Dawn Sexton

**Survey**

| | | | |
|---|---|---|---|
| Project number | 1101 | Checked by | KW |
| Date | March 2013 | Scale | 1 : 250 |
| Drawn by | KW | | A10 |