DATE PLOTTED: 15 September 2017 5:35 PM BY : CLARE

A1

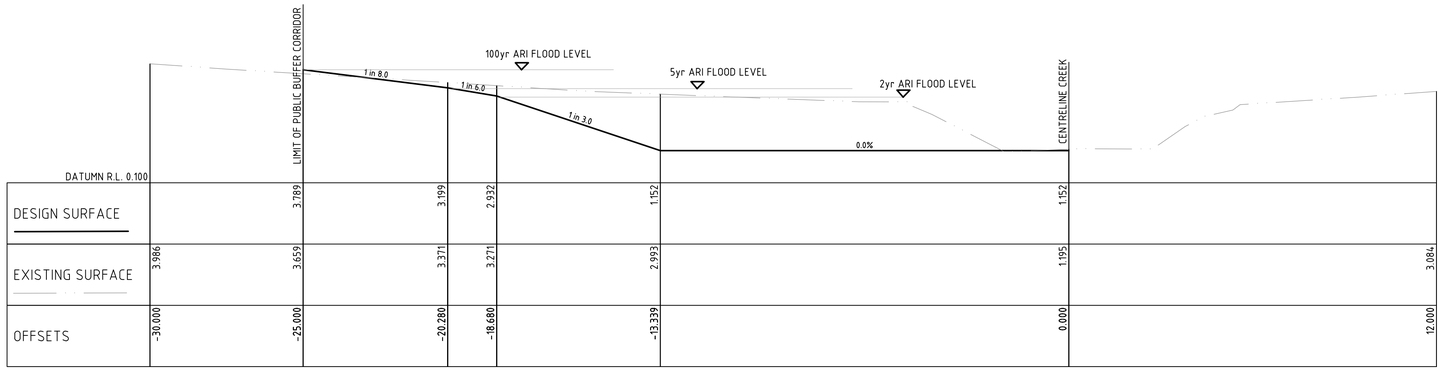


Ch 30.000

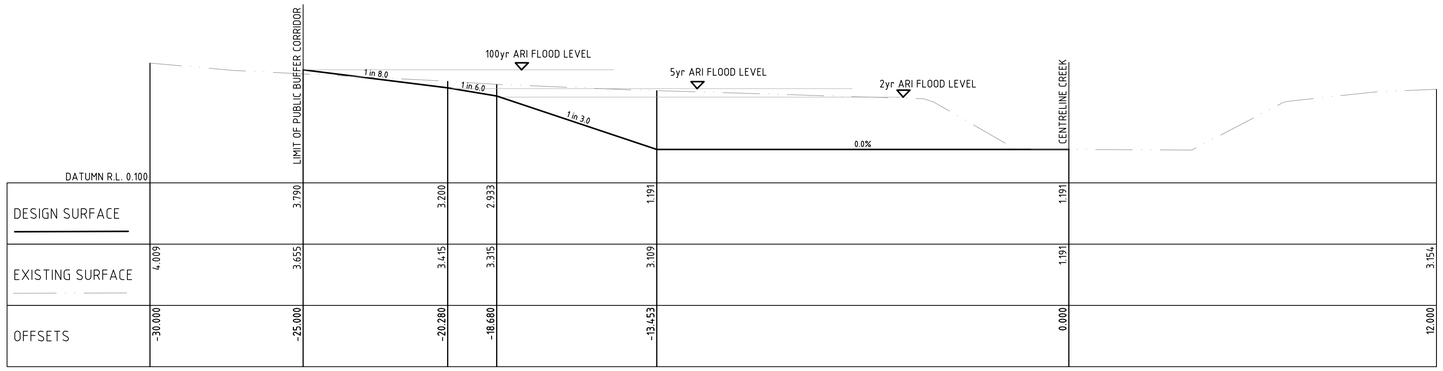


Ch 20.000

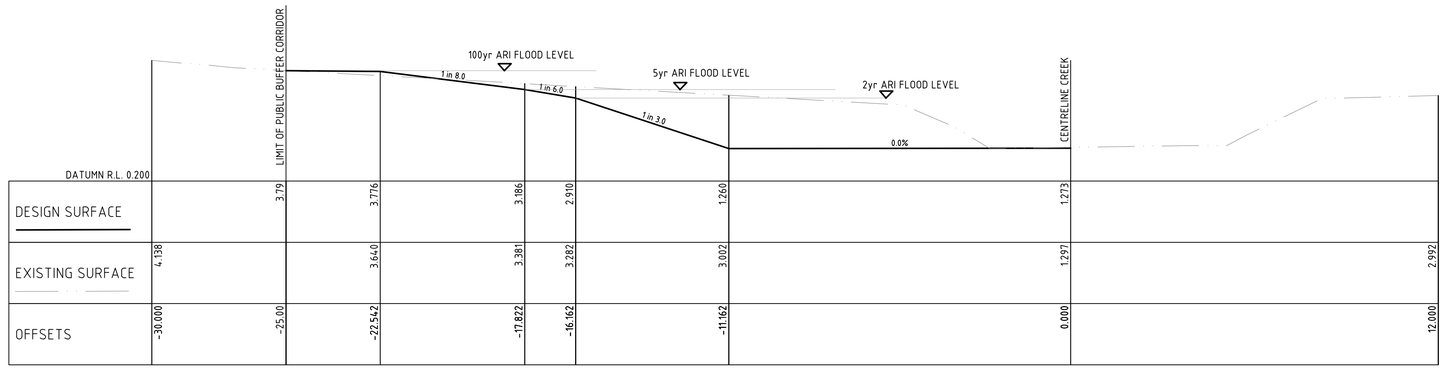


Ch 10.000

| | | | | |
|---|---|---|---|---|
| A | ISSUED FOR COUNCIL APPROVAL | D.V | 15.09.17 | 2 |
| P1 | ISSUED FOR COUNCIL APPROVAL | D.V | 08.09.17 | 2 |
| Issue | Last revision title | by | Date | Status |

Issuer internal sequence and revision history

1-preliminary 2-development application 3-construction certificate
4-tender 5-construction 6-other

Reference Coordination Drawing

| Discipline | Drawing Title and Number | Date | Rev. |
|---|---|---|---|
| ARCH | | | |
| ARCH | | | |
| STRUCT | | | |
| MECH | | | |
| ELEC | | | |
| HYD | | | |
| FIRE | | | |
| LANDS | | | |
| CIVIL | | | |
| SURVEY | | | |

ENGINEERS AUSTRALIA Chartered Professional Engineer MEMBER

DIMENSIONS NOT SHOWN TO BE CHECKED ON SITE. DO NOT SCALE OF THIS DRAWING. POSITIONS OF AUTHORITIES MAINS AND/OR EXISTING SERVICES ARE TO BE CHECKED PRIOR TO COMMENCEMENT OF WORK. REPORT ANY DISCREPANCIES TO THE CONSULTING ENGINEER FOR DECISION/CLARIFICATION BEFORE PROCEEDING WITH THE WORK. THIS DRAWING IS TO BE READ IN CONJUNCTION WITH THE SPECIFICATIONS AND OTHER CONSULTANTS' DRAWINGS.

QUALITY CONTROL

| | |
|---|---|
| DRAWN | DATE |
| CHECKED | DATE |
| DESIGNED | DATE |
| VERIFIED | DATE |
| APPROVED | DATE |

WARNING: THE DESIGNS, DRAWINGS, SPECIFICATIONS AND THE COPYRIGHT HEREIN REMAIN THE SOLE INTELLECTUAL PROPERTY OF S&G CONSULTANTS PTY LTD AND MUST NOT BE USED, COPIED, ALTERED OR REPRODUCED WHOLLY OR IN PART IN ANY FORM WITHOUT THE WRITTEN CONSENT OF S&G CONSULTANTS PTY LTD

Scales

0m 1 2 3 4 5
SCALE 1:100 ON ORIGINAL SIZE

CLIENT
THE KNOWLES GROUP- ARCARE

ARCHITECT
V-ARC
V-ARC.COM.AU

SGC Engineering Value
Unit 412, Level 4,
14-16 LEXINGTON DRIVE
BELLA VISTA, NSW 2153
T: +61 2 8883 4239
F: +61 2 9672 6977
Email: office@sgce.com.au
Web: www.sgce.com.au
A.B.N. 21 118 222 530

PROJECT
PROPOSED RESIDENTIAL SUBDIVISION & AGED CARE
23-27 WARRIEWOOD ROAD, WARRIEWOOD

| Grid | Datum | Sheet | Scale (at original size) |
|---|---|---|---|
| - | A.H.D. | 12 of 22 | 1:100 @ A1 |

Drawing Status: FOR APPROVAL
NOT TO BE USED FOR CONSTRUCTION PURPOSES

Drawing Title
CIVIL WORKS
CREEK CROSS - SECTIONS
SHEET 2 OF 7

| Project No | Drawing No | Revision No |
|---|---|---|
| 20160112 | C-DA402 | A |

XREFs:
CAD File: Z:\Production\2016\160112 23-27 Warriewood Road, Warriewood\Civil\cad\C2-DA401.dwg