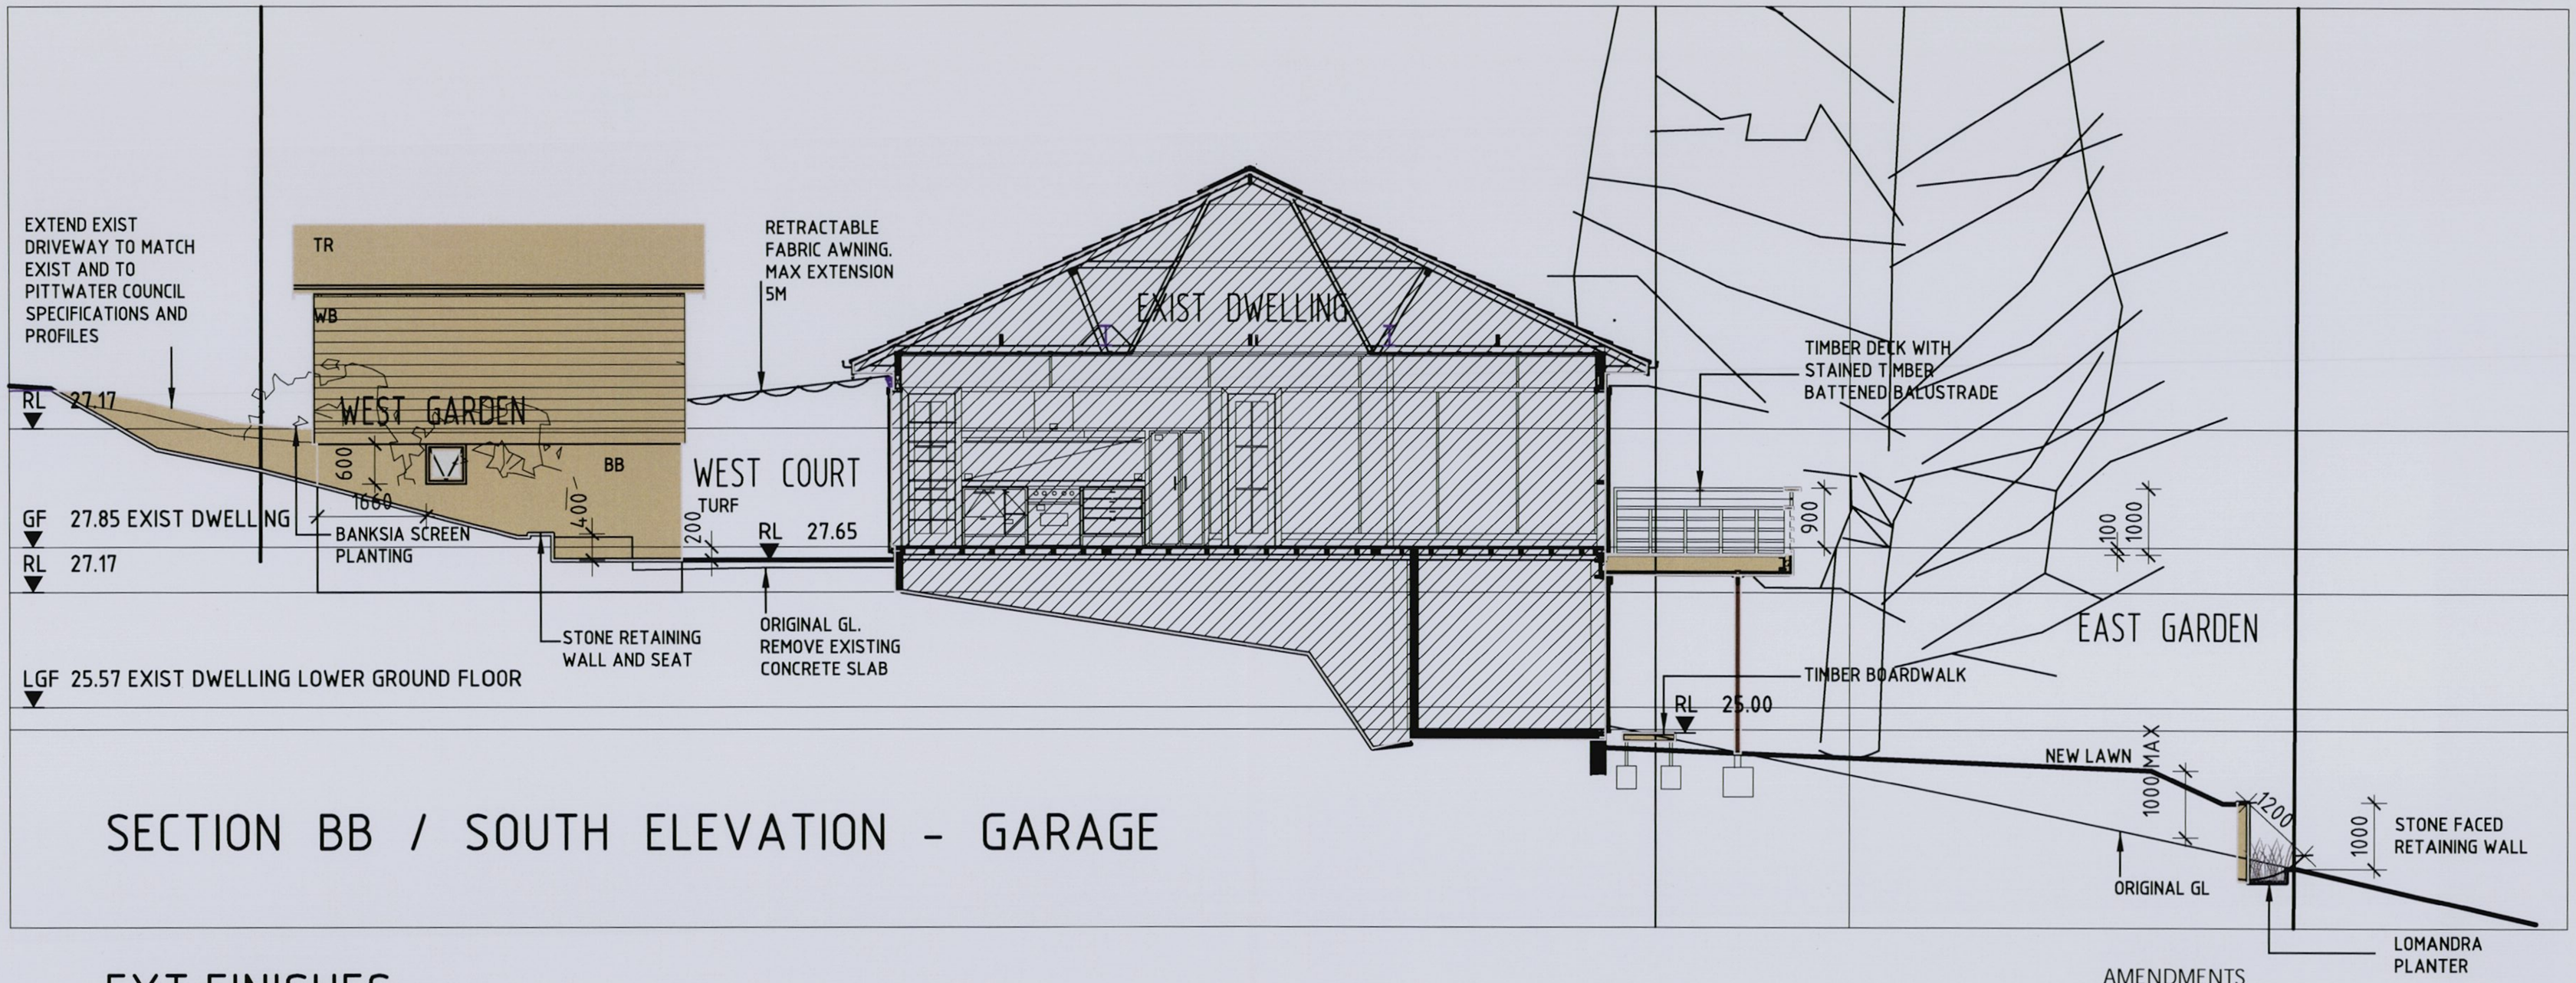

SECTION BB / SOUTH ELEVATION - GARAGE

EXT.FINISHES

EWB	EXIST WEATHERBOARDS - MAKE GOOD FINISH: PAINT TO MATCH EXISTING
WB	NEW WEATHERBORADS TO MATCH EXISTING FINISH: PAINT TO MATCH EXISTING
TR	EXISTING TERRA COTTA TILE ROOF. MAKE GOOD OR NEW TO MATCH EXISTING
BB	EXISTING FACE BRICK. BAG AND PAINT FINISH. PAINT COLOUR:>
TFG	TOUGHENED GLASS
TFGL	CLEAR TOUGHENED GLASS LOUVRES
TFGL/O	TRANSLUCENT TOUGHENED GLASS LOUVRES
TSGD	TIMBER FRAMED GLASS SLIDING DOORS.

AMENDMENTS

A	PRELIMINARY	27.11.07
B	DEVELOPMENT APPLICATION	01.02.08

GARAGE,DECK, POOL & LANDSCAPE WORKS
13 BRUCE STREET
MONA VALE
SOUTH ELEVATION OF GARAGE
SECTION BB
DEVELOPMENT APPLICATION B

0710
JAN 08 1:100 DA07

KOOSTUDIO
17 PRINCES STREET
NEWPORT NSW 2106
PH: 9997 3528
MB: 0408 291 183
EM: koopman@bigpond.net.au

DO NOT SCALE OFF THIS DRAWING. Use figured dimensions only. Verify all dimensions on site. Any discrepancies shall be brought to the attention of the Architects. This drawing is copyright and may not be not used without written consent. A.B.N. 35 136 114 885

CAD FILE- 0710 DA07_EL-S GARAGE SECTBB.dwg, PLOTTED DATE- 7:57am, 31 Jan 08

10mm/100mm on original