DATE PLOTTED: 15 September 2017 5:35 PM BY : CLARE

A1

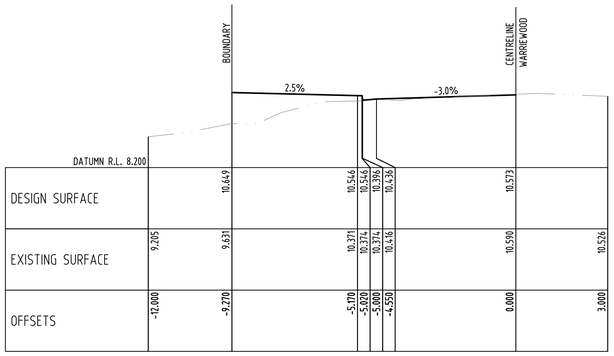

DATUMN R.L. 8.200						
DESIGN SURFACE		10.649	10.546	10.546	10.396	10.436	10.573
EXISTING SURFACE	9.205	9.631	10.371	10.374	10.374	10.416	10.590	10.526
OFFSETS	-12.000	-9.270	-5.170	-5.020	-5.000	-4.550	0.000	3.000

Ch 50.000
WARRIEWOOD ROAD HALF ROAD

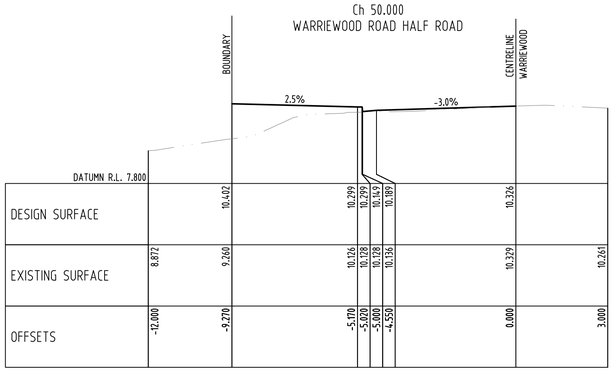

DATUMN R.L. 7.800						
DESIGN SURFACE		10.402	10.299	10.299	10.149	10.189	10.326
EXISTING SURFACE	8.872	9.260	10.126	10.128	10.128	10.136	10.329	10.261
OFFSETS	-12.000	-9.270	-5.170	-5.020	-5.000	-4.550	0.000	3.000

Ch 40.000
WARRIEWOOD ROAD HALF ROAD

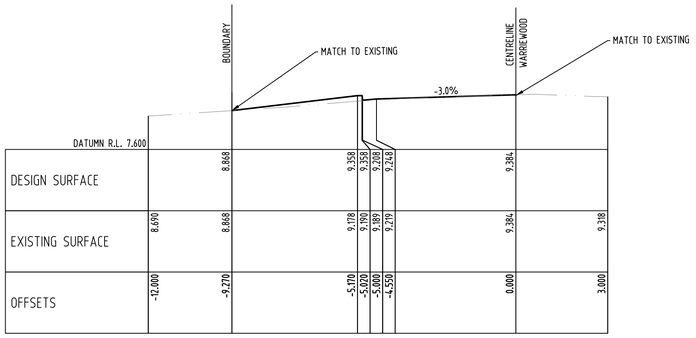

DATUMN R.L. 7.600						
DESIGN SURFACE		8.868	9.358	9.358	9.208	9.248	9.384
EXISTING SURFACE	8.690	8.868	9.178	9.190	9.189	9.219	9.384	9.318
OFFSETS	-12.000	-9.270	-5.170	-5.020	-5.000	-4.550	0.000	3.000

Ch 0.000
WARRIEWOOD ROAD HALF ROAD

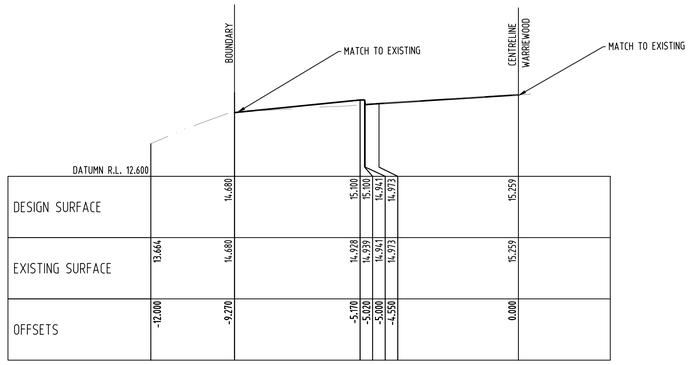

DATUMN R.L. 12.600						
DESIGN SURFACE		14.680	15.100	15.100	14.941	14.973	15.259
EXISTING SURFACE	13.664	14.680	14.928	14.939	14.941	14.973	15.259
OFFSETS	-12.000	-9.270	-5.170	-5.020	-5.000	-4.550	0.000

Ch 204.183
WARRIEWOOD ROAD HALF ROAD

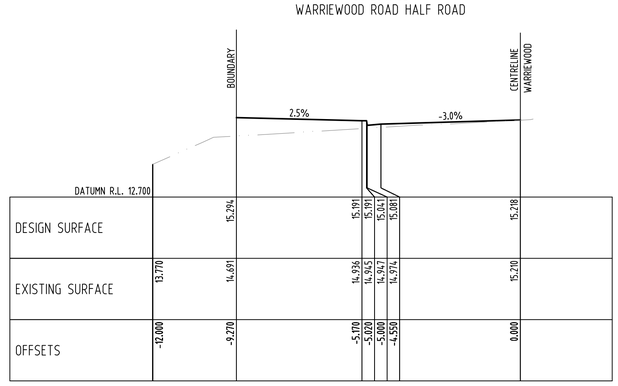

DATUMN R.L. 12.700						
DESIGN SURFACE		15.294	15.191	15.191	15.041	15.081	15.218
EXISTING SURFACE	13.770	14.691	14.936	14.945	14.947	14.974	15.210
OFFSETS	-12.000	-9.270	-5.170	-5.020	-5.000	-4.550	0.000

Ch 200.000
WARRIEWOOD ROAD HALF ROAD

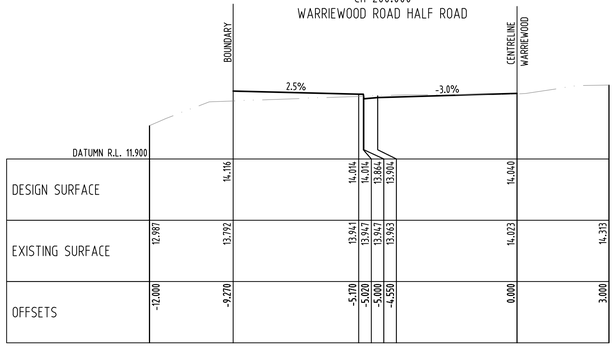

DATUMN R.L. 11.900						
DESIGN SURFACE		14.116	14.014	14.014	13.864	13.904	14.040
EXISTING SURFACE	12.987	13.792	13.941	13.947	13.947	13.963	14.023	14.333
OFFSETS	-12.000	-9.270	-5.170	-5.020	-5.000	-4.550	0.000	3.000

Ch 150.000
WARRIEWOOD ROAD HALF ROAD

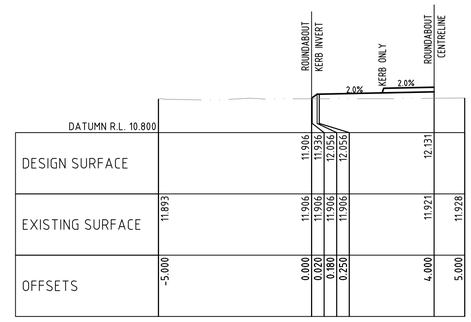

DATUMN R.L. 10.800								
DESIGN SURFACE			11.906	11.936	12.056	12.056	12.131	
EXISTING SURFACE	11.893		11.906	11.906	11.906	11.906	11.921	11.928
OFFSETS	-5.000		0.000	0.020	0.180	0.250	4.000	5.000

Ch 22.000
WARRIEWOOD ROUNDABOUT

A	ISSUED FOR COUNCIL APPROVAL	D.V	15.09.17	2
P1	ISSUED FOR COUNCIL APPROVAL	D.V	08.09.17	2
Issue	Last revision title	by	Date	Status

Issuer internal sequence and revision history

1-preliminary 2-development application 3-construction certificate
4-tender 5-construction 6-other

Reference Coordination Drawing

Discipline	Drawing Title and Number	Date	Rev.
ARCH			
ARCH			
STRUCT			
MECH			
ELEC			
HYD			
FIRE			
LANDS			
CIVIL			
SURVEY			

ENGINEERS AUSTRALIA Chartered Professional Engineer MEMBER

DIMENSIONS NOT SHOWN TO BE CHECKED ON SITE. DO NOT SCALE OF THIS DRAWING. POSITIONS OF AUTHORITIES MAINS AND/OR EXISTING SERVICES ARE TO BE CHECKED PRIOR TO COMMENCEMENT OF WORK. REPORT ANY DISCREPANCIES TO THE CONSULTING ENGINEER FOR DECISION/CLARIFICATION BEFORE PROCEEDING WITH THE WORK. THIS DRAWING IS TO BE READ IN CONJUNCTION WITH THE SPECIFICATIONS AND OTHER CONSULTANTS' DRAWINGS.

QUALITY CONTROL

DRAWN	DATE
CHECKED	DATE
DESIGNED	DATE
VERIFIED	DATE
APPROVED	DATE

WARNING: THE DESIGNS, DRAWINGS, SPECIFICATIONS AND THE COPYRIGHT HEREIN REMAIN THE SOLE INTELLECTUAL PROPERTY OF S&G CONSULTANTS PTY LTD AND MUST NOT BE USED, COPIED, ALTERED OR REPRODUCED WHOLLY OR IN PART IN ANY FORM WITHOUT THE WRITTEN CONSENT OF S&G CONSULTANTS PTY LTD

Scales

0m 1 2 3 4 5
SCALE 1:100 ON ORIGINAL SIZE

CLIENT
THE KNOWLES GROUP- ARCARE

ARCHITECT
V-ARC
V-ARC.COM.AU

SGC Engineering Value
Unit 412, Level 4,
14-16 LEXINGTON DRIVE
BELLA VISTA, NSW 2153
T: +61 2 8883 4239
F: +61 2 9672 6977
Email: office@sgce.com.au
Web: www.sgce.com.au
A.B.N. 21 118 222 530

PROJECT
PROPOSED RESIDENTIAL SUBDIVISION & AGED CARE
23-27 WARRIEWOOD ROAD, WARRIEWOOD

Grid	Datum	Sheet	Scale (at original size)
-	A.H.D.	17 of 22	1:100 @ A1

Drawing Status: FOR APPROVAL
NOT TO BE USED FOR CONSTRUCTION PURPOSES

Drawing Title
CIVIL WORKS
CROSS SECTIONS ALONG
WARRIEWOOD ROAD CENTRELINE/ROUNDABOUT

Project No	Drawing No	Revision No
20160112	C-DA407	A

XREFs
OBJECTS
C:\Projects\2016\20160112 23-27 Warriewood Road, Warriewood\Civil\dwg\C-DA401.dwg