H:\MCHP\AMP Nursing Home\Warriewood\DA\Drawings\08-021-DA004-C.dwg, 18/07/2008 3:51:46 PM, jomlf, Kyocera - A3 BW L.pc3, A3, 1:2

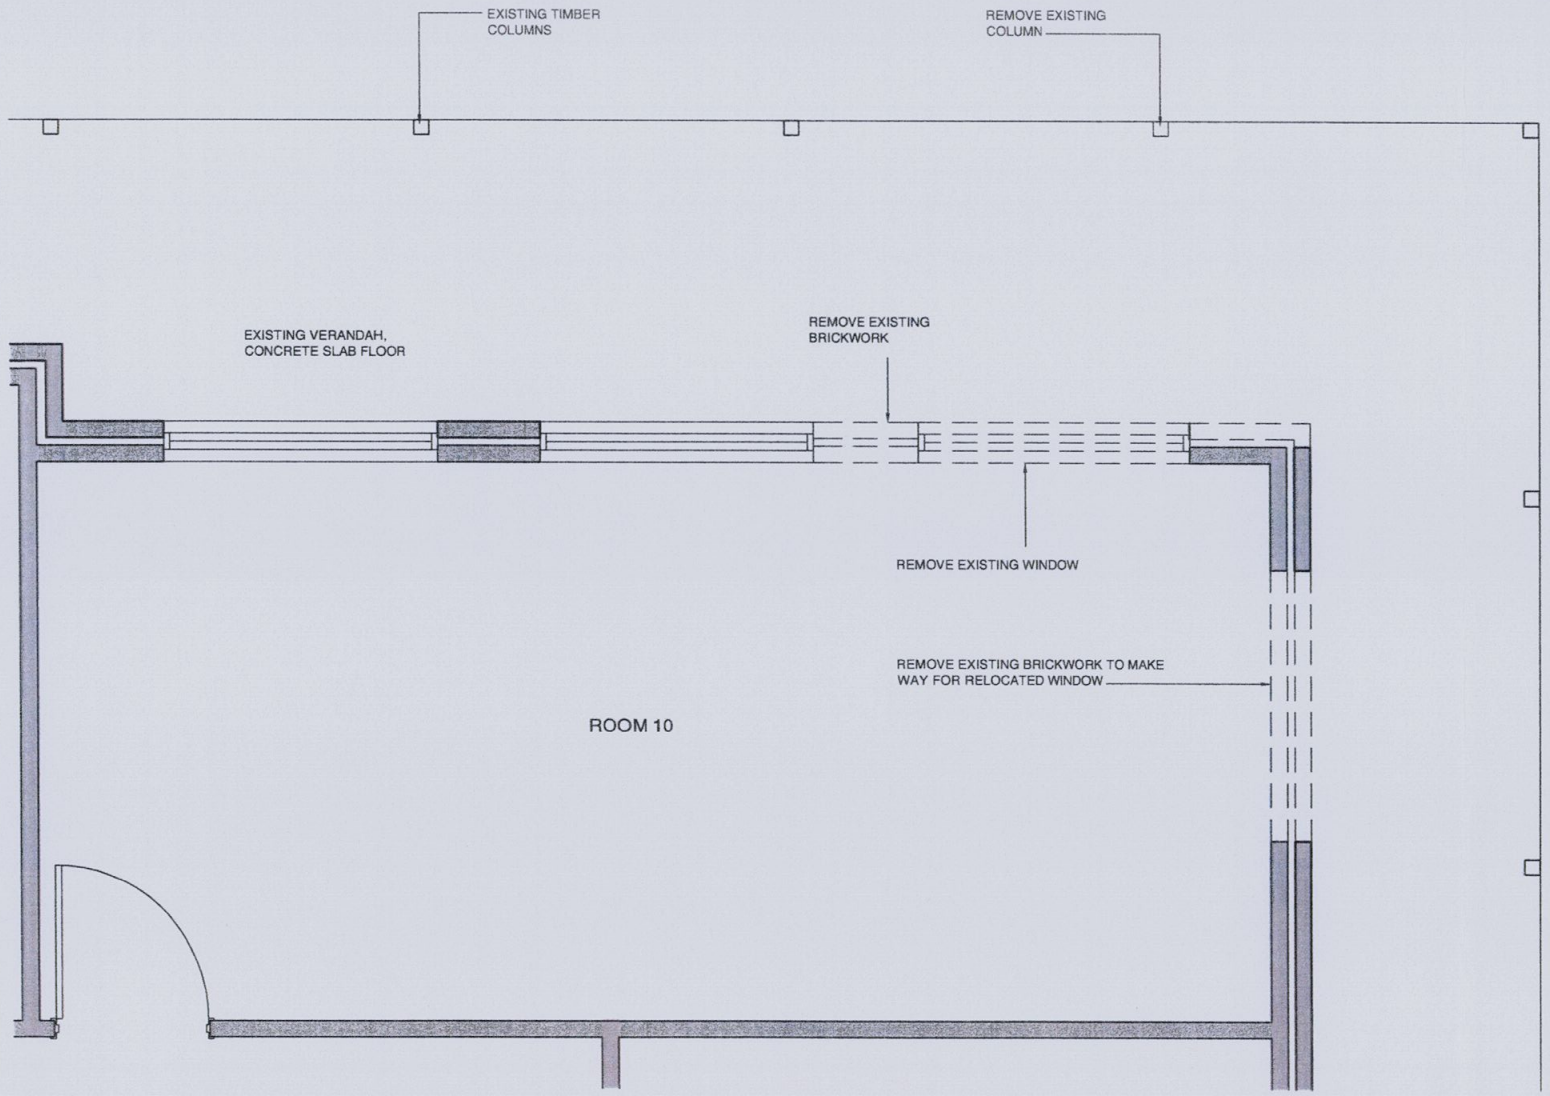

ROOM 10 - EXISTING FLOOR PLAN
Scale: A3 @ 1:50

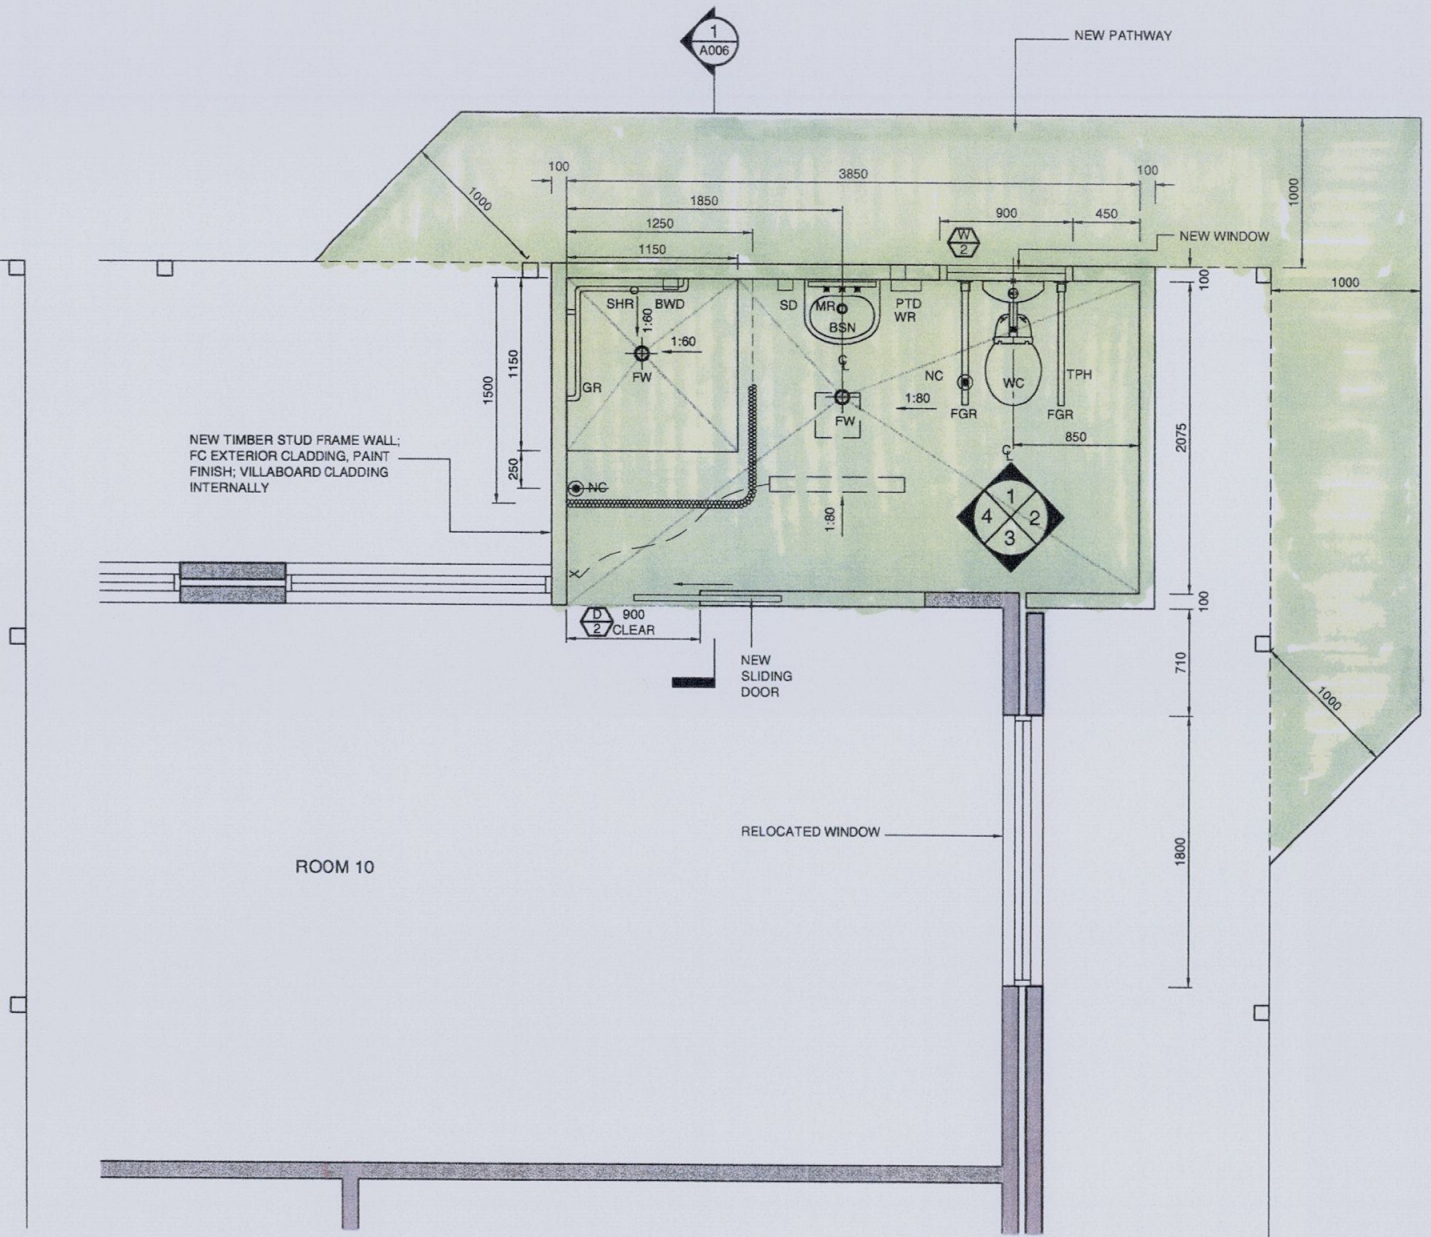

ROOM 10 - PROPOSED FLOOR PLAN
Scale: A3 @ 1:50

0 0.2 0.5 1.0 2.0
metres

FOR DA APPROVAL

18 JUL 2008

TOTAL CONSTRUCTION
Concept to Completion

No	Date	Amendment	By
C	16.07.2008	WINDOW ADDED	JF
B	10.07.2008	LAYOUT REVISED	JF
A	27.06.2008	DA ISSUE	DC

MCHP Architects Pty Ltd
ABN 21 096 632 450
Address: 28 Chandos Street, St Leonards NSW 2065
Phone: (02) 9436 2222
Fax: (02) 9439 1340
E-mail: architects@mchp.com.au

Client: PRINCIPAL HEALTH CARE

Project: SEASIDE RESIDENTIAL AGED CARE NURSING HOME
194 GARDEN STREET,
WARRIEWOOD, NSW 2102

Drawing Title: ROOM 10 ENSUITE - PLAN

A1 Scale	A3 Scale	Date	Drawn
	1:50	20.06.2008	DC

Drawing No: 08-021-DA004
Revision: C