DATE PLOTTED: 15 September 2017 1:44 PM BY : SAM

A1

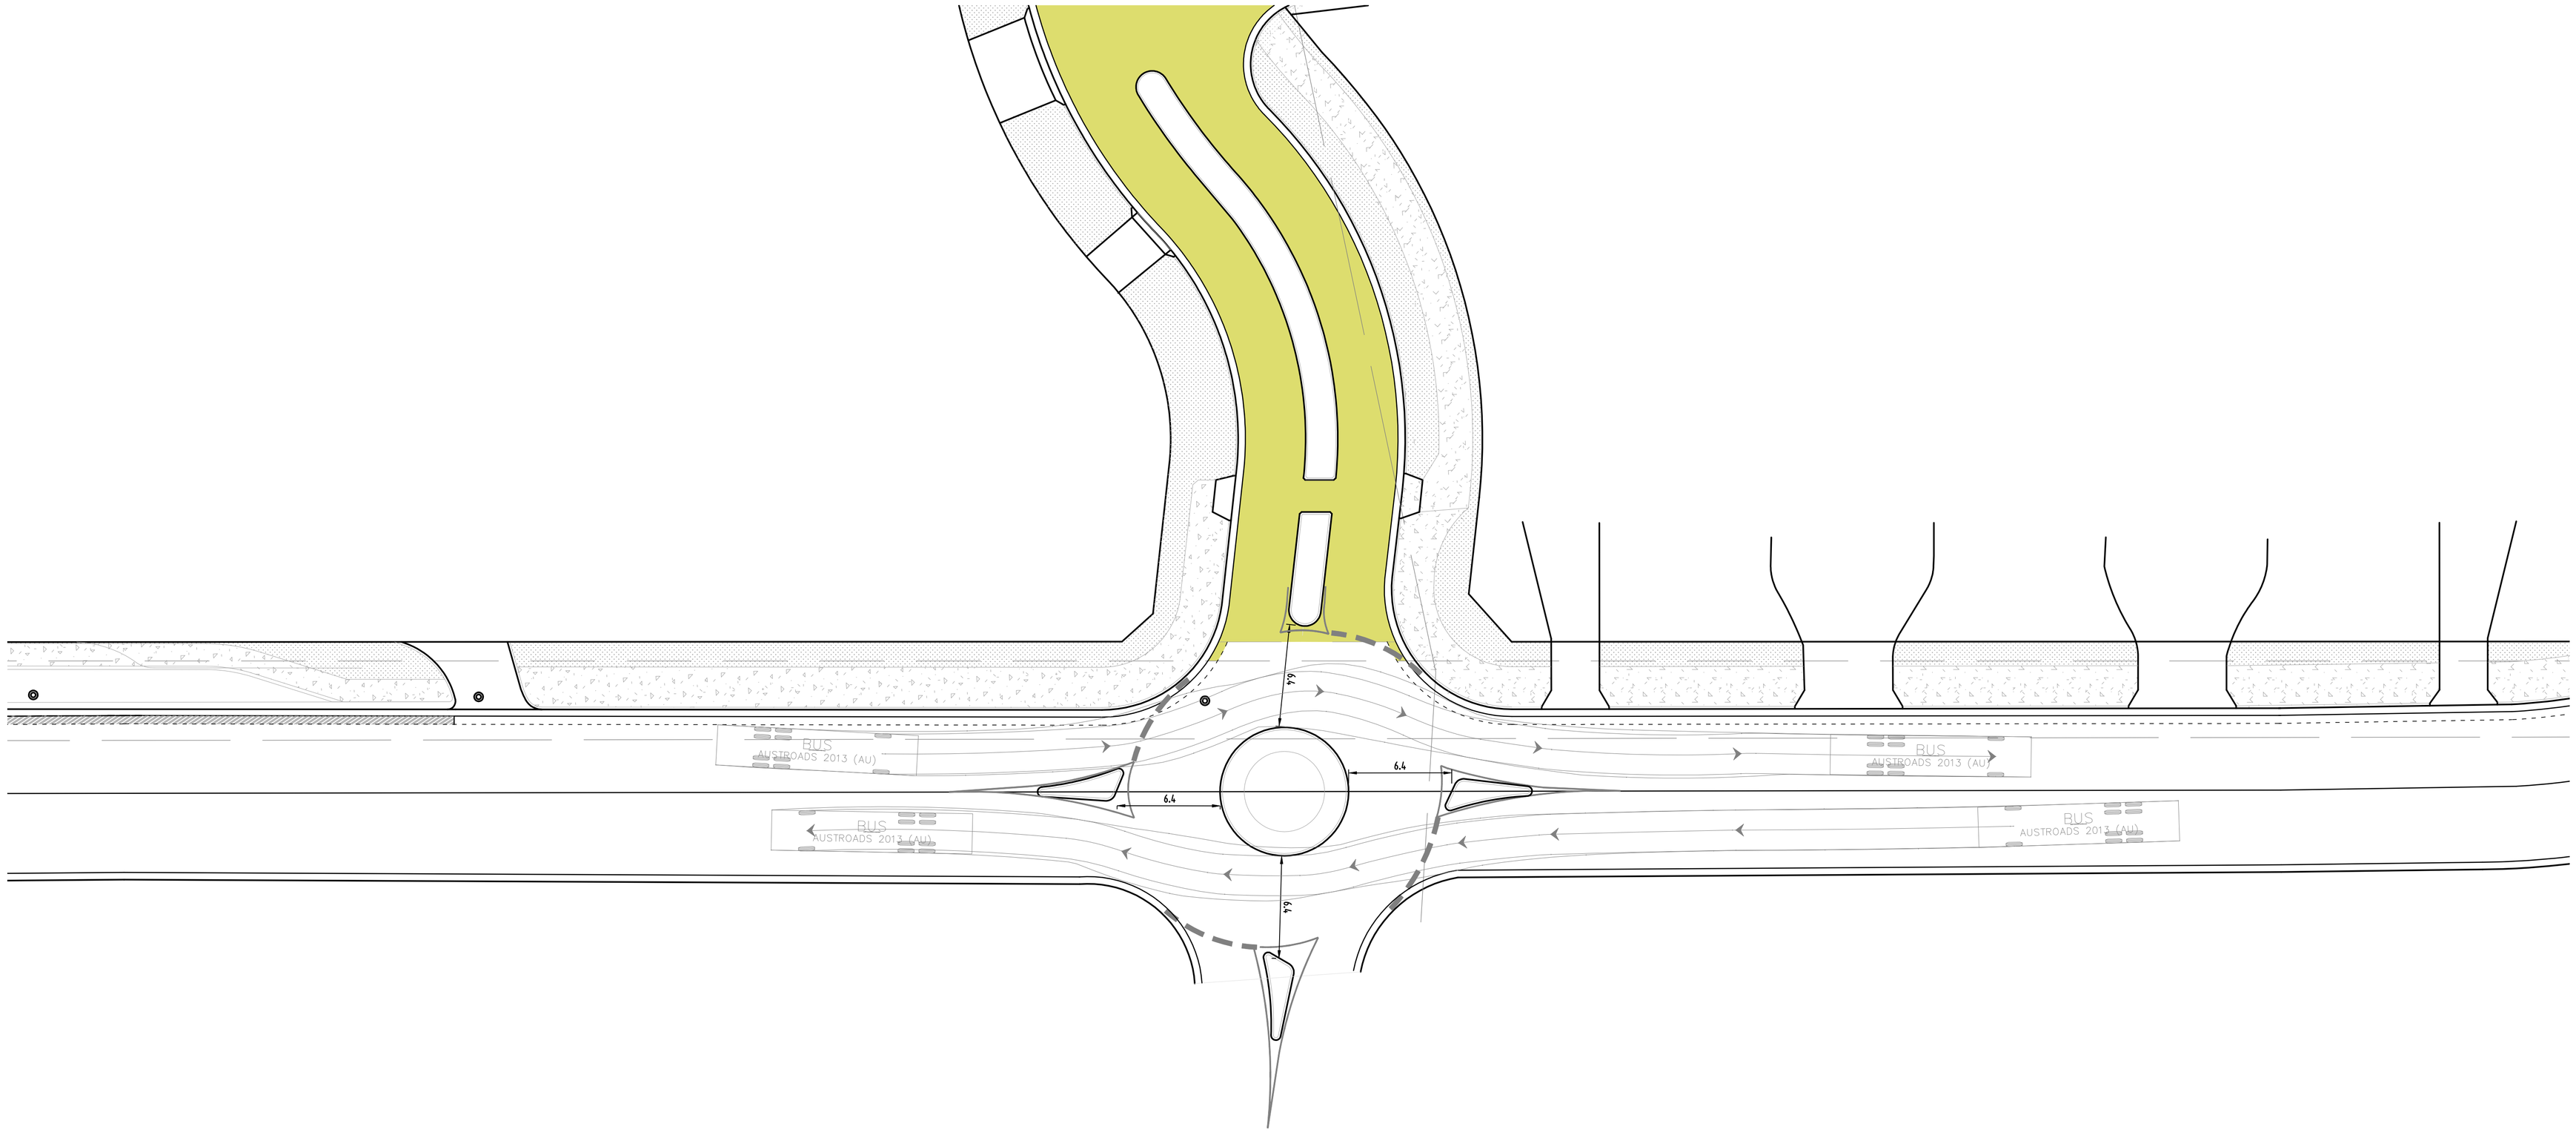

					Reference Coordination Drawing			
					Discipline	Drawing Title and Number	Date	Rev.
					ARCH			
					ARCH			
					STRUCT			
					MECH			
					ELEC			
A	ISSUED FOR COUNCIL APPROVAL	D.V	15.09.17	2	HYD			
Issue	Last revision title	by	Date	Status	FIRE			
					LANDS			
					CIVIL			
					SURVEY			

Issuer internal sequence and revision history

1-preliminary 2-development application 3-construction certificate
4-tender 5-construction 6-other

ENGINEERS AUSTRALIA
Chartered Professional Engineer
MEMBER

DIMENSIONS NOT SHOWN TO BE CHECKED ON SITE. DO NOT SCALE OF THIS DRAWING. POSITIONS OF AUTHORITIES MAINS AND/OR EXISTING SERVICES ARE TO BE CHECKED PRIOR TO COMMENCEMENT OF WORK. REPORT ANY DISCREPANCIES TO THE CONSULTING ENGINEER FOR DECISION/CLARIFICATION BEFORE PROCEEDING WITH THE WORK. THIS DRAWING IS TO BE READ IN CONJUNCTION WITH THE SPECIFICATIONS AND OTHER CONSULTANTS' DRAWINGS.

QUALITY CONTROL

DRAWN	DATE
CHECKED	DATE
DESIGNED	DATE
VERIFIED	DATE
APPROVED	DATE

WARNING: THE DESIGNS, DRAWINGS, SPECIFICATIONS AND THE COPYRIGHT HEREIN REMAIN THE SOLE INTELLECTUAL PROPERTY OF S&G CONSULTANTS PTY LTD AND MUST NOT BE USED, COPIED, ALTERED OR REPRODUCED WHOLLY OR IN PART IN ANY FORM WITHOUT THE WRITTEN CONSENT OF S&G CONSULTANTS PTY LTD

Scales

0m 2 4 6 8 10
SCALE 1:200 ON ORIGINAL SIZE

CLIENT
THE KNOWLES GROUP- ARCARE

ARCHITECT
V-ARC
V-ARC.COM.AU

SGC
Engineering Value
Unit 412, Level 4,
14-16 LEXINGTON DRIVE
BELLA VISTA, NSW 2153
T: +61 2 8883 4239
F: +61 2 9672 6977
Email: office@sgce.com.au
Web: www.sgce.com.au
A.B.N. 21 118 222 530

PROJECT
PROPOSED RESIDENTIAL SUBDIVISION & AGED CARE
23-27 WARRIEWOOD ROAD, WARRIEWOOD

Grid	Datum	Sheet	Scale (at original size)
-	A.H.D.	3 of 15	1:200 @ A1

Drawing Status: FOR APPROVAL
NOT TO BE USED FOR CONSTRUCTION PURPOSES

Drawing Title
CIVIL WORKS
TURNING PATHS FOR BUS
SHEET 4 of 4

Project No	Drawing No	Revision No
20160112	C-DA604	A

DATE PLOTTED: 15 September 2017 1:44 PM BY : SAM
DATE PLOTTED: 15 September 2017 1:44 PM BY : SAM
C:\Production\2016\20160112 23-27 Warriewood Road, Warriewood\Civil\cad\C-DA604.dwg