A1

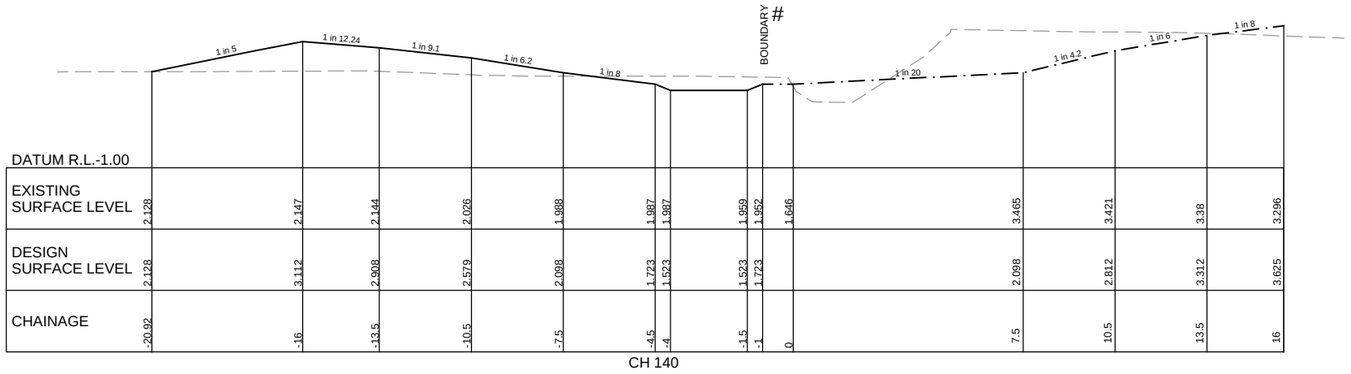

DATUM R.L.-1.00														
EXISTING SURFACE LEVEL	2.128	2.147	2.144	2.026	1.988	1.987	1.987	1.959	1.952	1.646	3.465	3.421	3.38	3.296
DESIGN SURFACE LEVEL	2.128	3.112	2.908	2.579	2.098	1.723	1.523	1.523	1.723		2.098	2.812	3.312	3.625
CHAINAGE	-20.92	-16	-13.5	-10.5	-7.5	-4.5	-4	-1.5	-1	0	7.5	10.5	13.5	16

CH 140

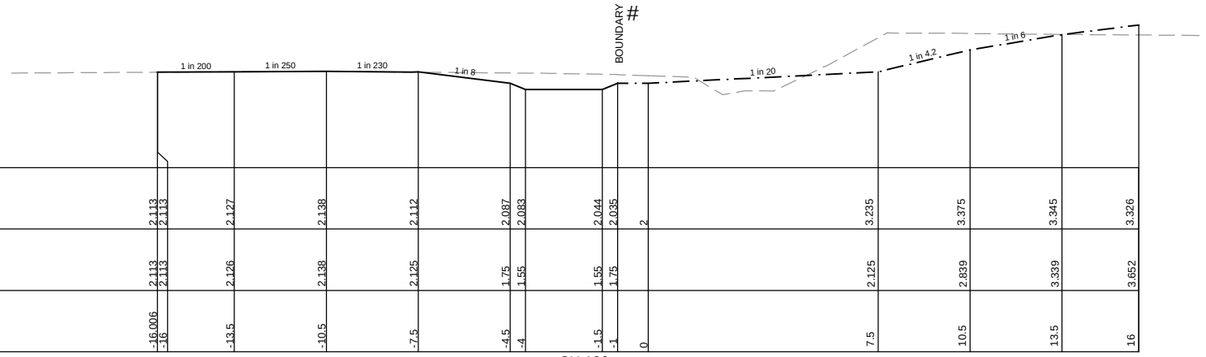

DATUM R.L.-1.00														
EXISTING SURFACE LEVEL	2.113	2.113	2.127	2.138	2.112	2.087	2.083	2.044	2.035	2	3.235	3.375	3.345	3.326
DESIGN SURFACE LEVEL	2.113	2.113	2.126	2.138	2.125	1.75	1.55	1.55	1.75		2.125	2.839	3.339	3.652
CHAINAGE	-16.006	-16	-13.5	-10.5	-7.5	-4.5	-4	-1.5	-1	0	7.5	10.5	13.5	16

CH 130

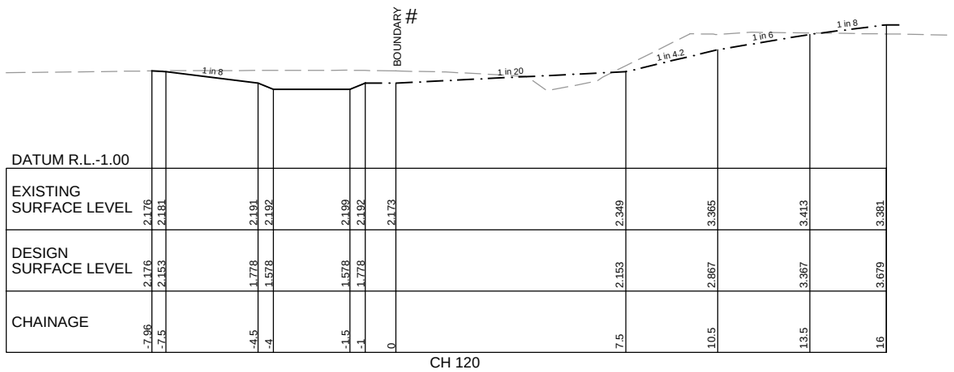

DATUM R.L.-1.00														
EXISTING SURFACE LEVEL	2.176	2.181	2.191	2.192	2.199	2.192	2.173	2.349	3.365	3.413	3.381			
DESIGN SURFACE LEVEL	2.176	2.153	1.778	1.578	1.578	1.778		2.153	2.867	3.367	3.679			
CHAINAGE	-7.96	-7.5	-4.5	-4	-1.5	-1	0	7.5	10.5	13.5	16			

CH 120

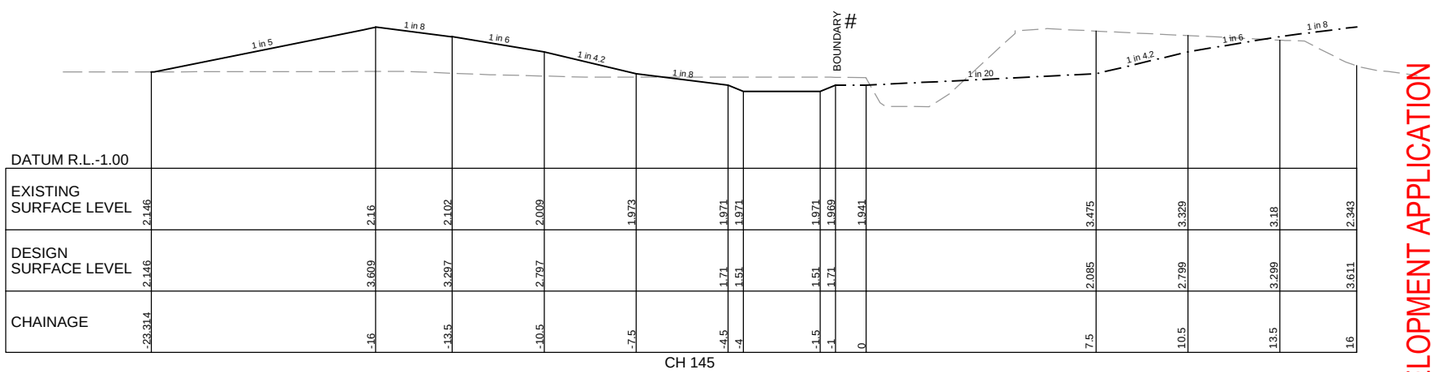

DATUM R.L.-1.00														
EXISTING SURFACE LEVEL	2.146	2.16	2.102	2.009	1.973	1.971	1.971	1.971	1.969	1.941	3.475	3.329	3.18	2.343
DESIGN SURFACE LEVEL	2.146	3.609	3.297	2.797	1.71	1.51	1.51	1.51	1.71		2.085	2.799	3.299	3.611
CHAINAGE	-23.314	-16	-13.5	-10.5	-7.5	-4.5	-4	-1.5	-1	0	7.5	10.5	13.5	16

CH 145

#	PROVIDE TEMPORARY INTERFACE BATTER AT 1(H):1(V) TO MATCH EXISTING LEVEL AT PROPERTY BOUNDARY. FUTURE CREEK WORKS TO SOUTH BY OTHERS
	INTERIM DESIGN SURFACE
	ULTIMATE DESIGN SURFACE
	EXISTING SURFACE

DEVELOPMENT APPLICATION

REV	DATE	AMENDMENT DESCRIPTION
A	20.10.16	ISSUED FOR DEVELOPMENT APPLICATION

DIAL 1100 BEFORE YOU DIG

Project:
PROPOSED SUBDIVISION OF
LOT 32 SECTION C D.P.5464
NARRABEEN CREEK REHABILITATION

Principal: WOOLWICH PTY. LTD.

Scale 1:100	Date 20.10.16	Council Ref. D.P.5464	
	Datum AHD	L.G.A. NORTHERN BEACHES	
Calc's D.Y.	Drawn. E.F.	Proj.Man. A.M.	Client Ref:

CRAIG & RHODES
ABN 77 050 209 991
Level 4, Suite 400
16-18 Cambridge St
EPPING NSW 2121
PO Box 233
EPPING NSW 1710
ACN 050 209 991
DX 4408 EPPING
Tel. 9869-1855
Fax. 9869-2341
reception@crhodes.com.au
www.craigandrhodes.com.au

© Craig & Rhodes

90th ANNIVERSARY

APPROVED COMPANY ISO 9001 Quality QMS Bureau Veritas

Drawing Title
NARRABEEN CREEK
CROSS SECTIONS
SHEET 3 OF 3

C&R Ref.	Drawing Ref.	Revision
063-16	063-16C-DA-113	A

G:\063_2016\SVD_PLANS_DA\NARABEEN CREEK\063-16C-DA-113.DWG - A - 1 - 0 - F - DATE PRINTED: 21/10/2016 10:29:52 AM