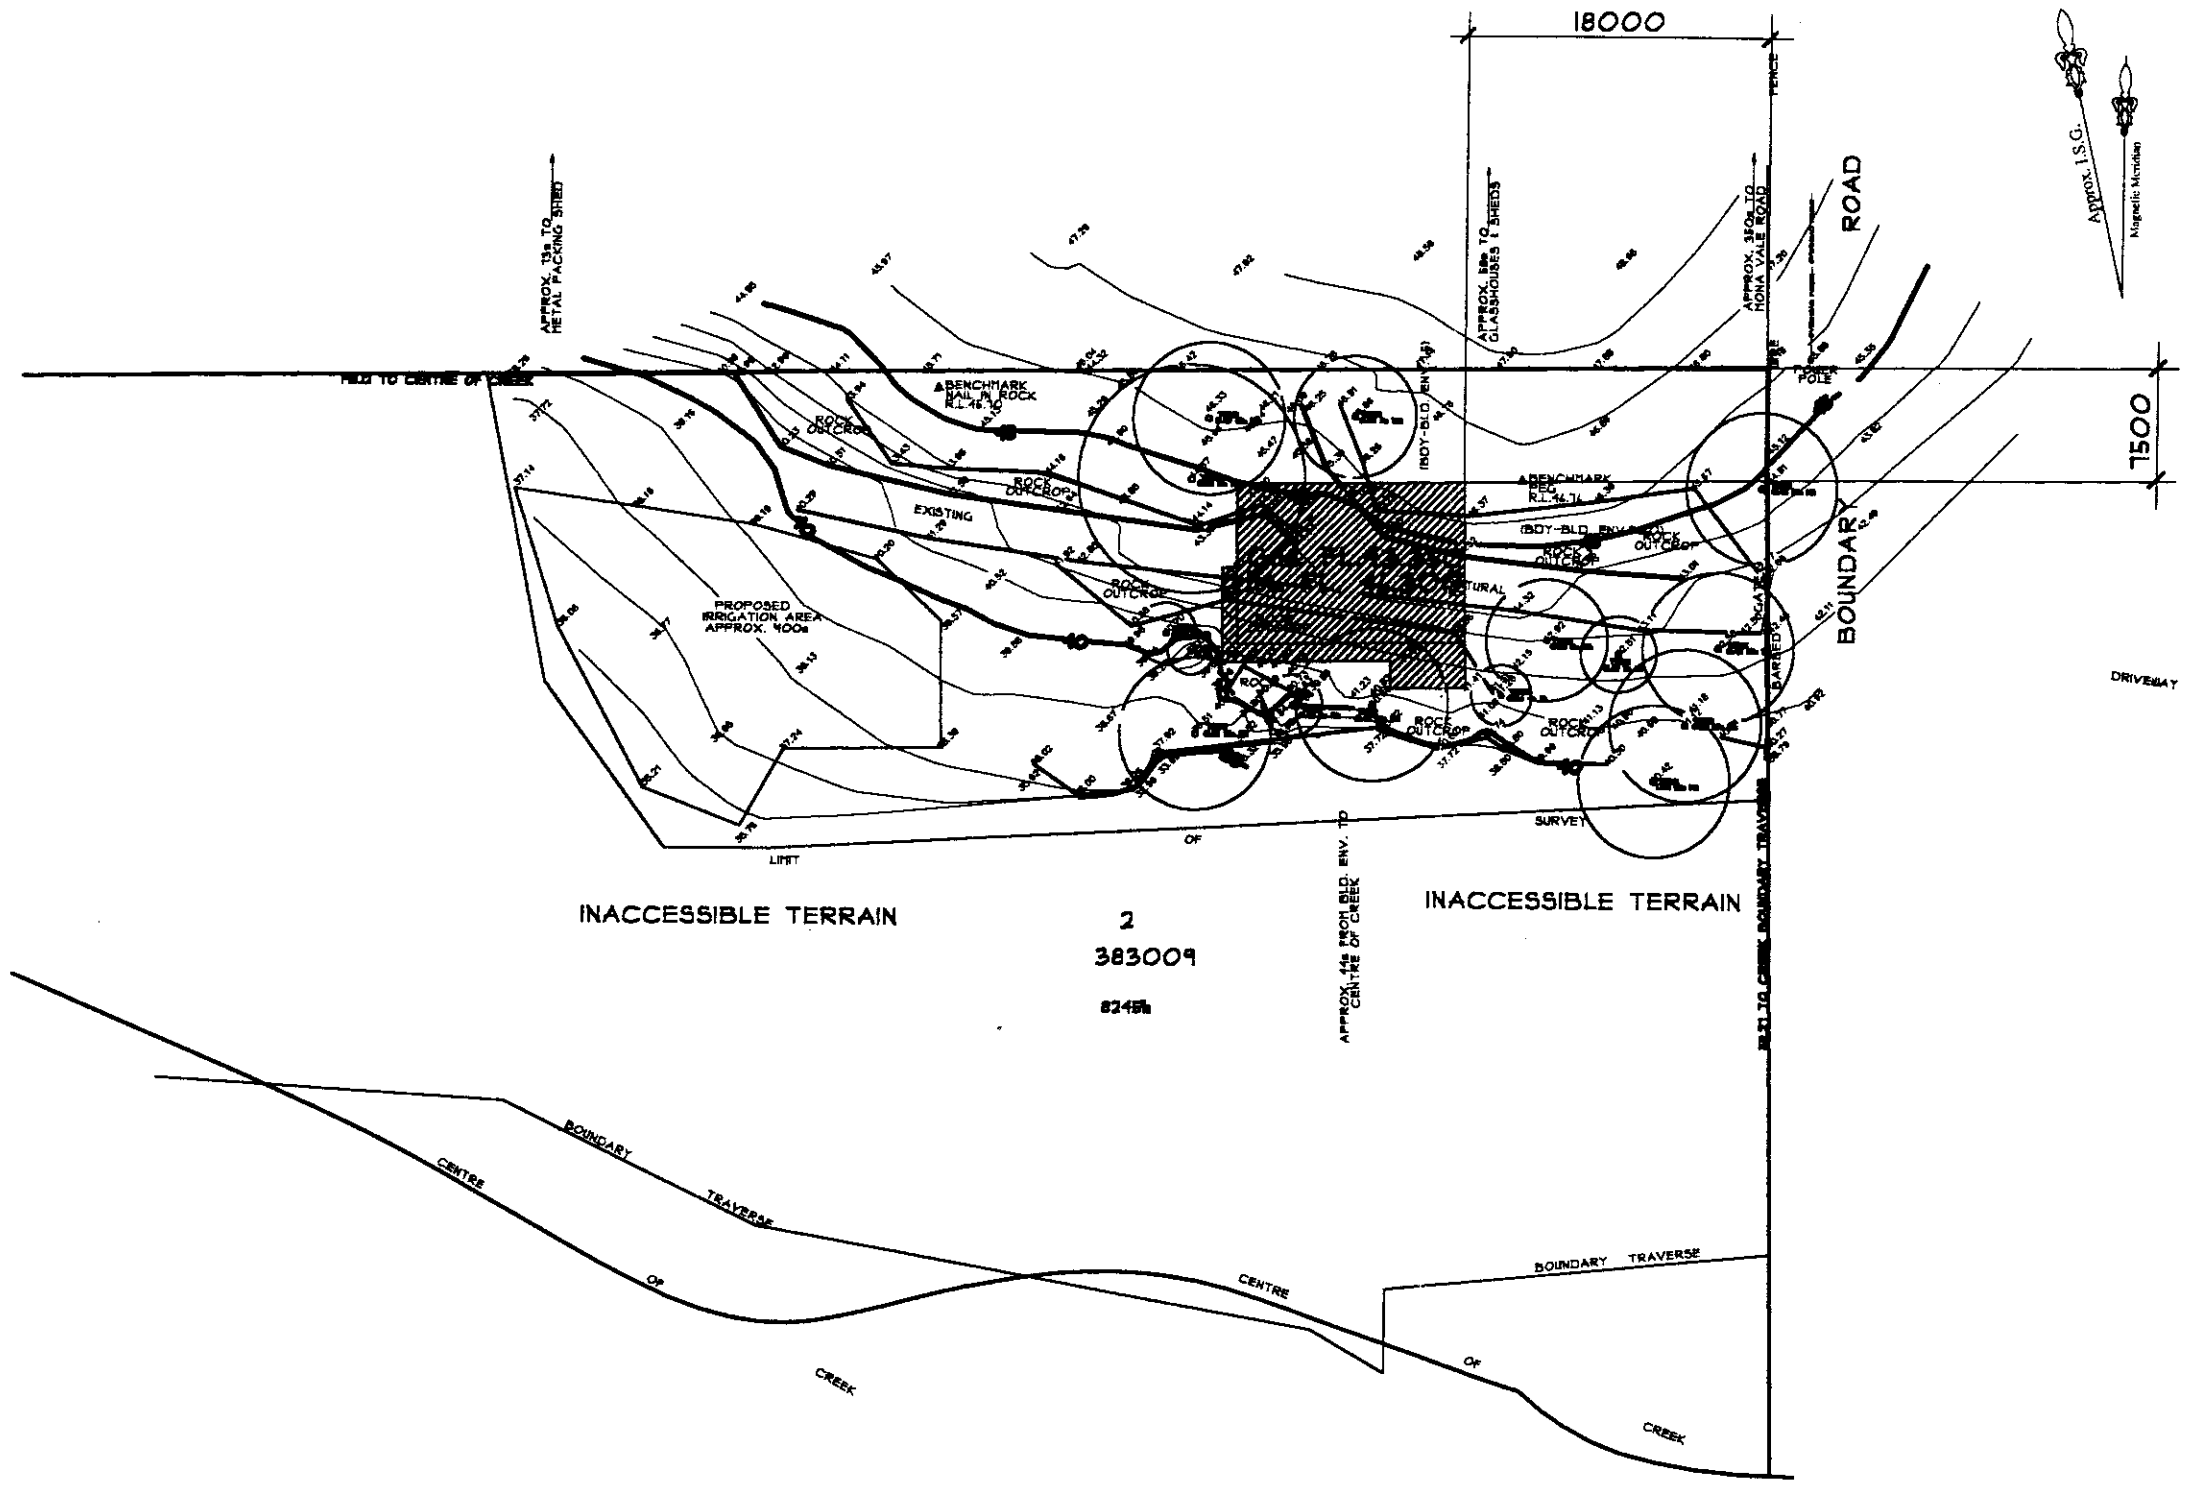

REVISIONS

PROPOSED RESIDENCE

AT
LOT 2 - DP 383009
3 BOUNDARY ROAD
WARRIEWOOD

FOR
MR. S AVERY

SITE PLAN

W & B CONSULTING PTY LTD

BUILDING DESIGNERS
PROJECT MANAGERS

11 HARST PLACE BELROSE
NSW 2085

PO BOX 350 FORESTVILLE
NSW 2087

PH. 02. 9453 3947
FAX. 02 9453 3952
MOBILE 0419 244 670

ABN 32 001 864 955

BUILDING DESIGNERS ASSOCIATION OF NEW SOUTH WALES INC.

DATE	20 OCT. 03
DRAWN BY	MBL
SCALE	1 : 500

DRAWING NUMBER

03.AVERY.01